FORM No. I.

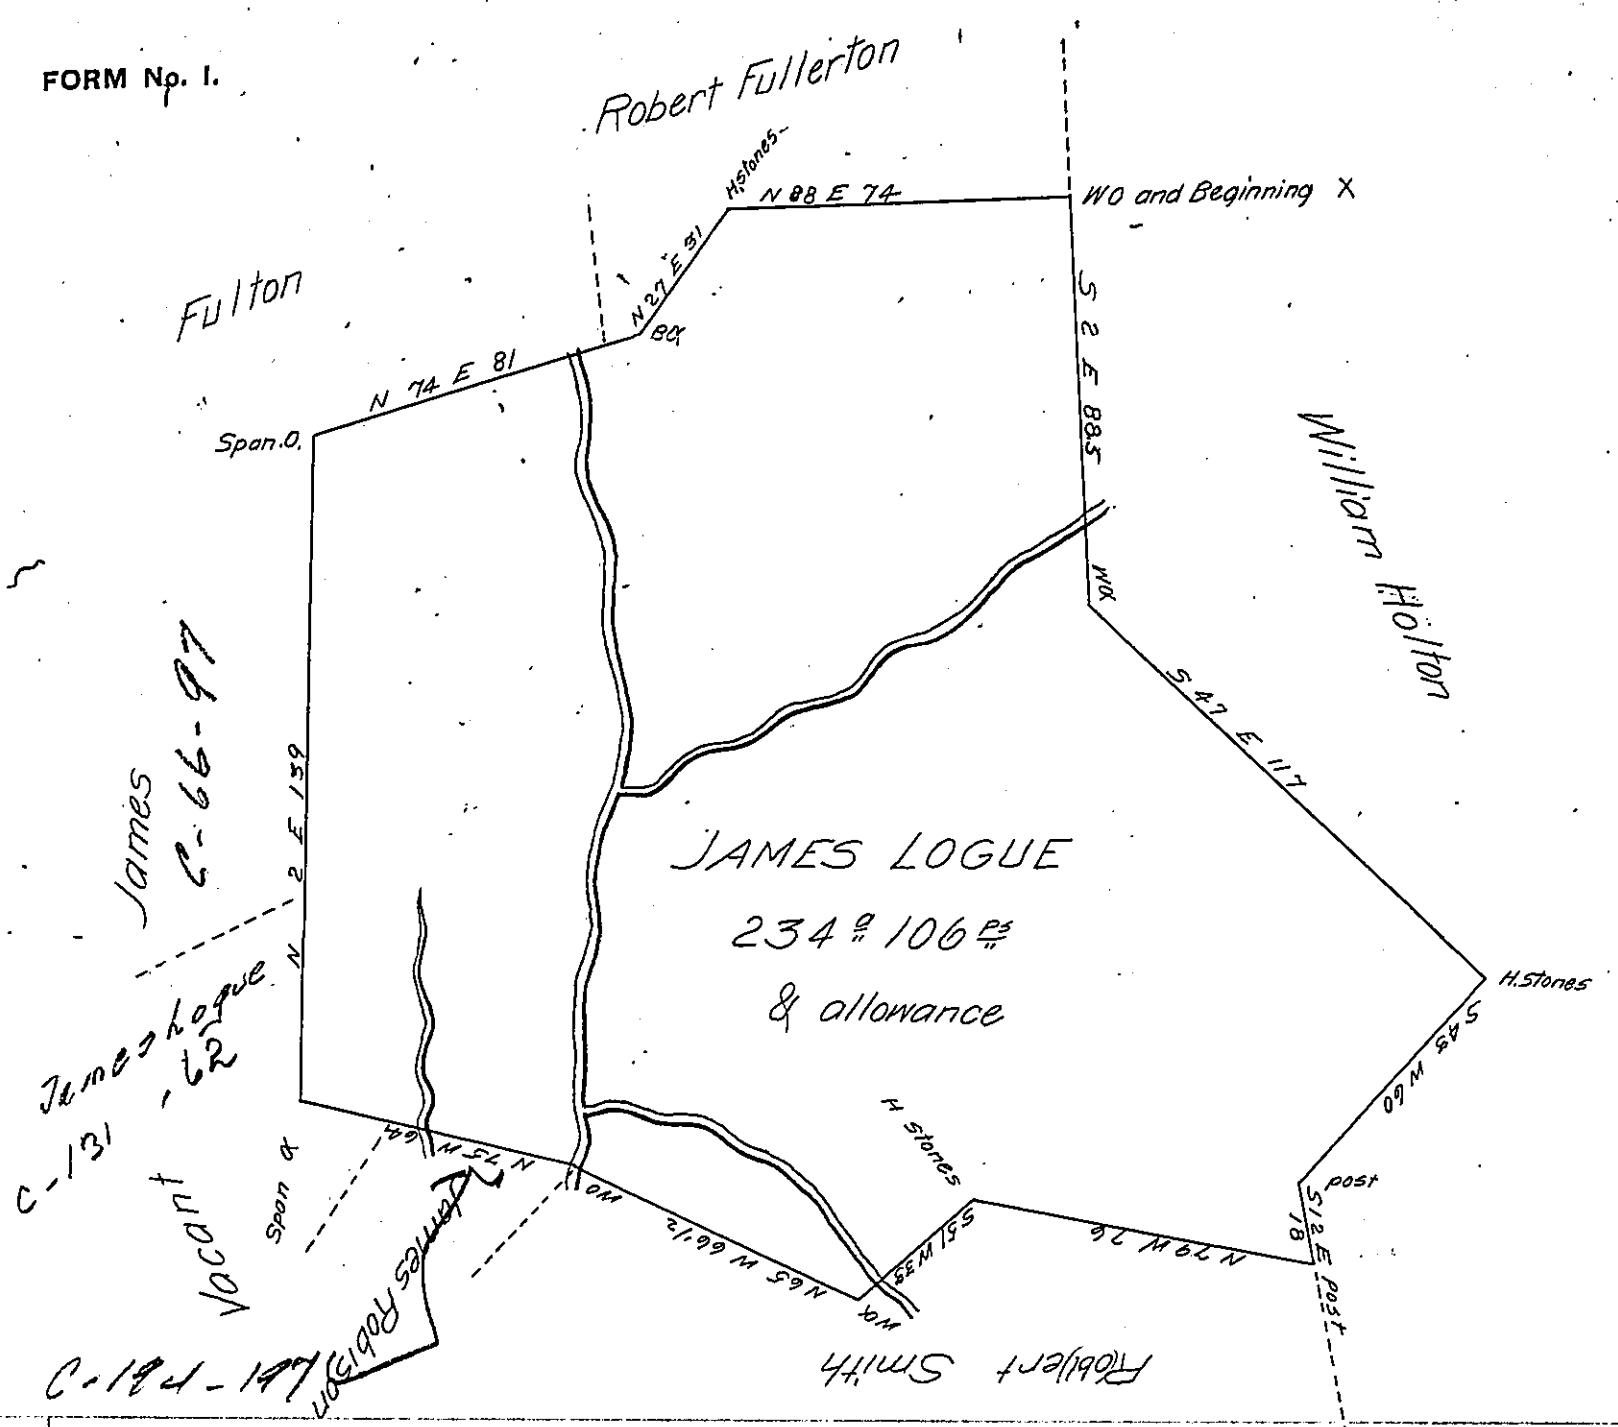

Situate in Chanceford Township York County, and Containing as above Set forth 234a 106 perches and allowance Surveyed by William Kersey late D.S. on the 20th of the 4th mo. 1787 in pursuance of a Warrant bearing date the 10th day of March 1786. Granted to James Logue. And now after having been Carefully examined Corrected & Calculated it is at the Request of the owner James Logue Returned for Confirmation the 12th day of August 1809.

To Andrew Porter Esquire
Surveyor General
Lancaster Pa

Per Jacob Spangler D.S.

IN TESTIMONY that the above is a copy of the original remaining on file in the Department of Internal Affairs of Pennsylvania, made conformably to an Act of Assembly approved the 16th day of February, 1833, I have hereunto set my Hand and caused the Seal of said Department to be affixed at Harrisburg, this twenty fifth day of August 1905

Isaac B. Brown

Secretary of Internal Affairs.