FORM No. I.

42

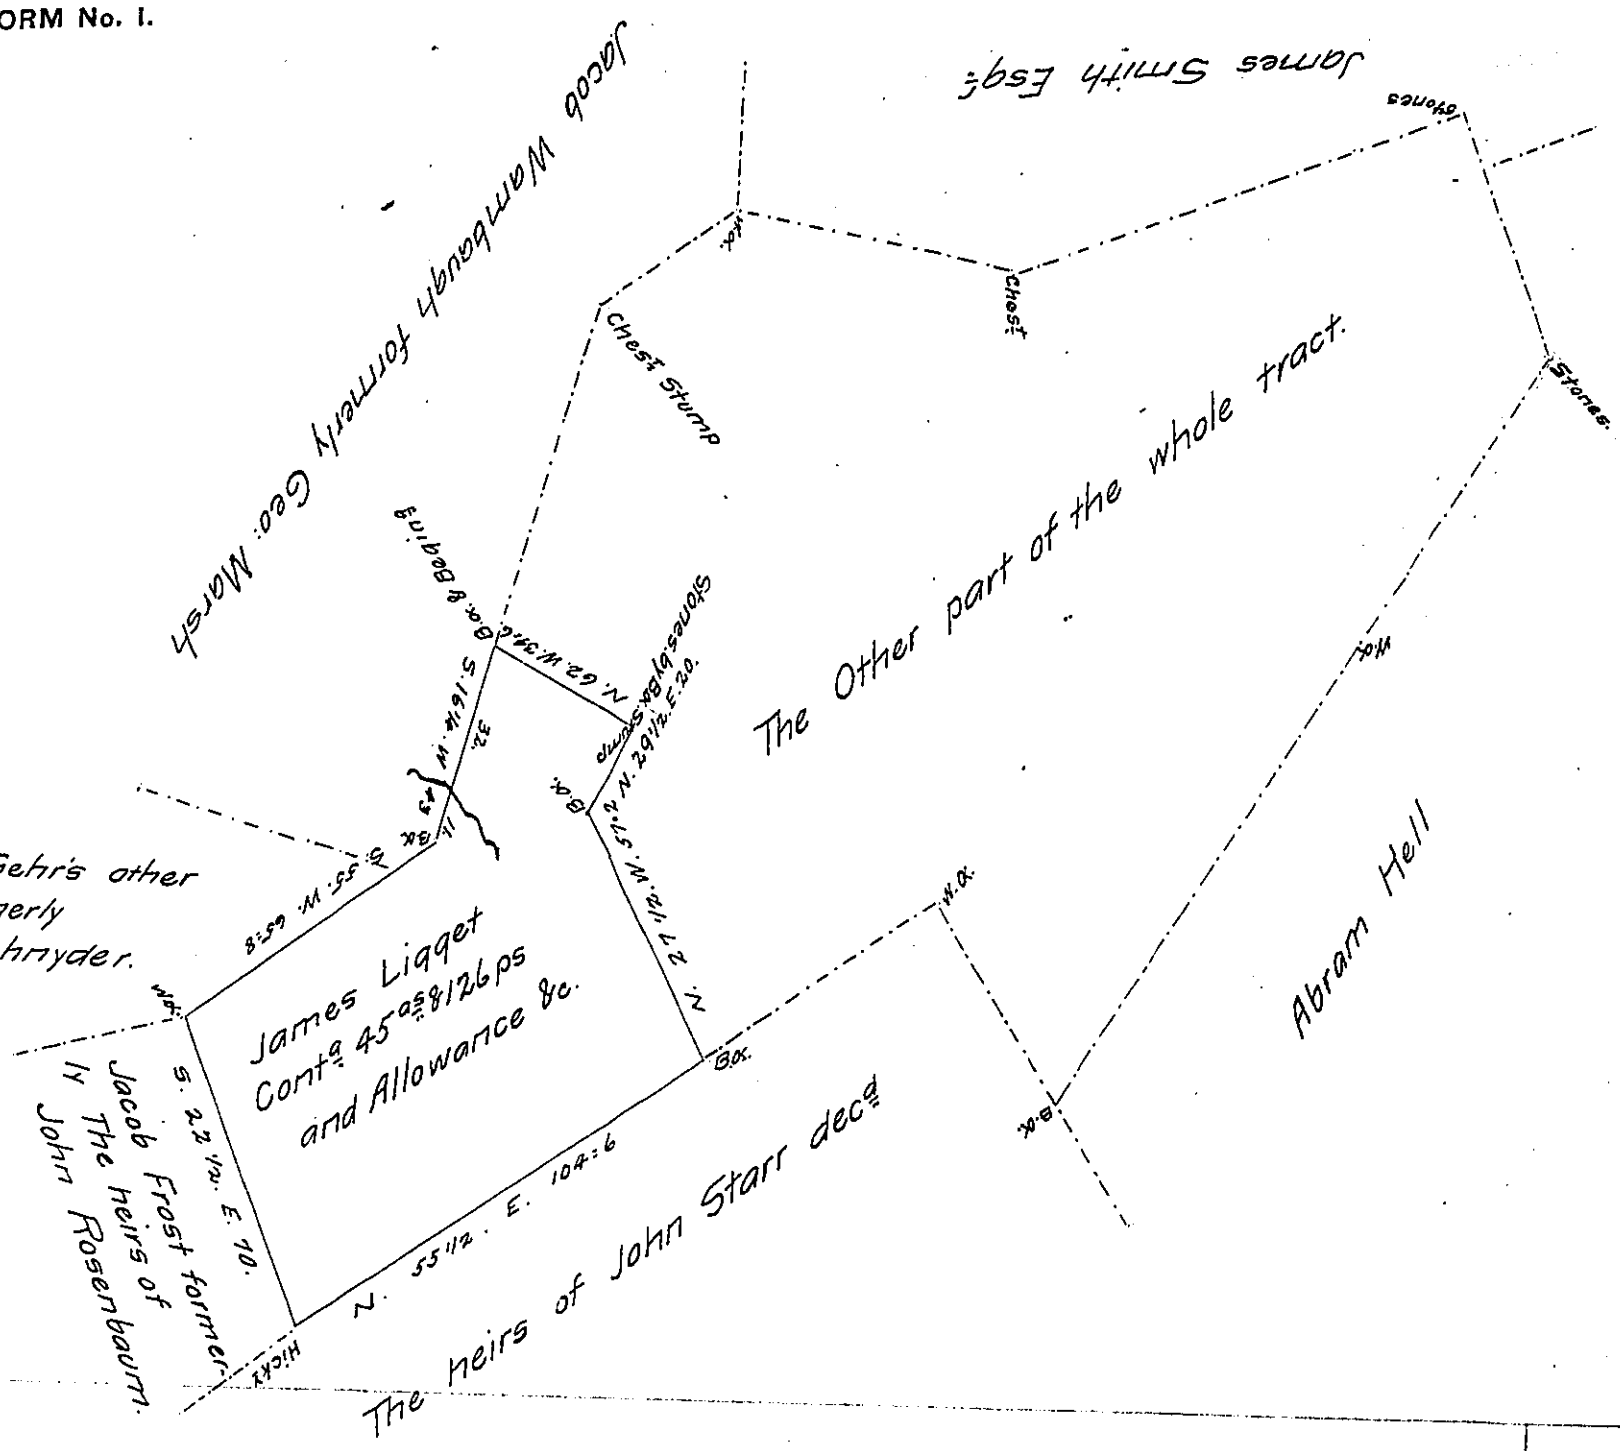

Situate in Fairview (late Newbury) Township in the County of York. Containing as above set forth 45 as. & 126 ps & Allowance &c. Being part of a larger Tract of 213 3/8 as. & Allowance of Land &c. which was Originally Surveyed on the 9th of May 1792 for James Ligget In pursuance of a warrant for 225 as. Granted to the said James Ligget dated the 21st day of April 1792.

Resurveyed & divided off from the said larger tract of Land on the 5th day of November A.D. 1812 for and at the request of the present Owner Andrew Gehr who wishes that the same might be returned for Confirmation.

To Andrew Porter Esq.r Per

Surveyor General Harrisburg Pa. Jacob Spangler D.S.

IN TESTIMONY that the above is a copy of the original remaining on file in the Department of Internal Affairs of Pennsylvania, made conformably to an Act of Assembly approved the 16th day of February, 1833, I have hereunto set my Hand and caused the Seal of said Department to be affixed at Harrisburg, this 21st day of August 1905

Isaac B. Brown

Secretary of Internal Affairs.