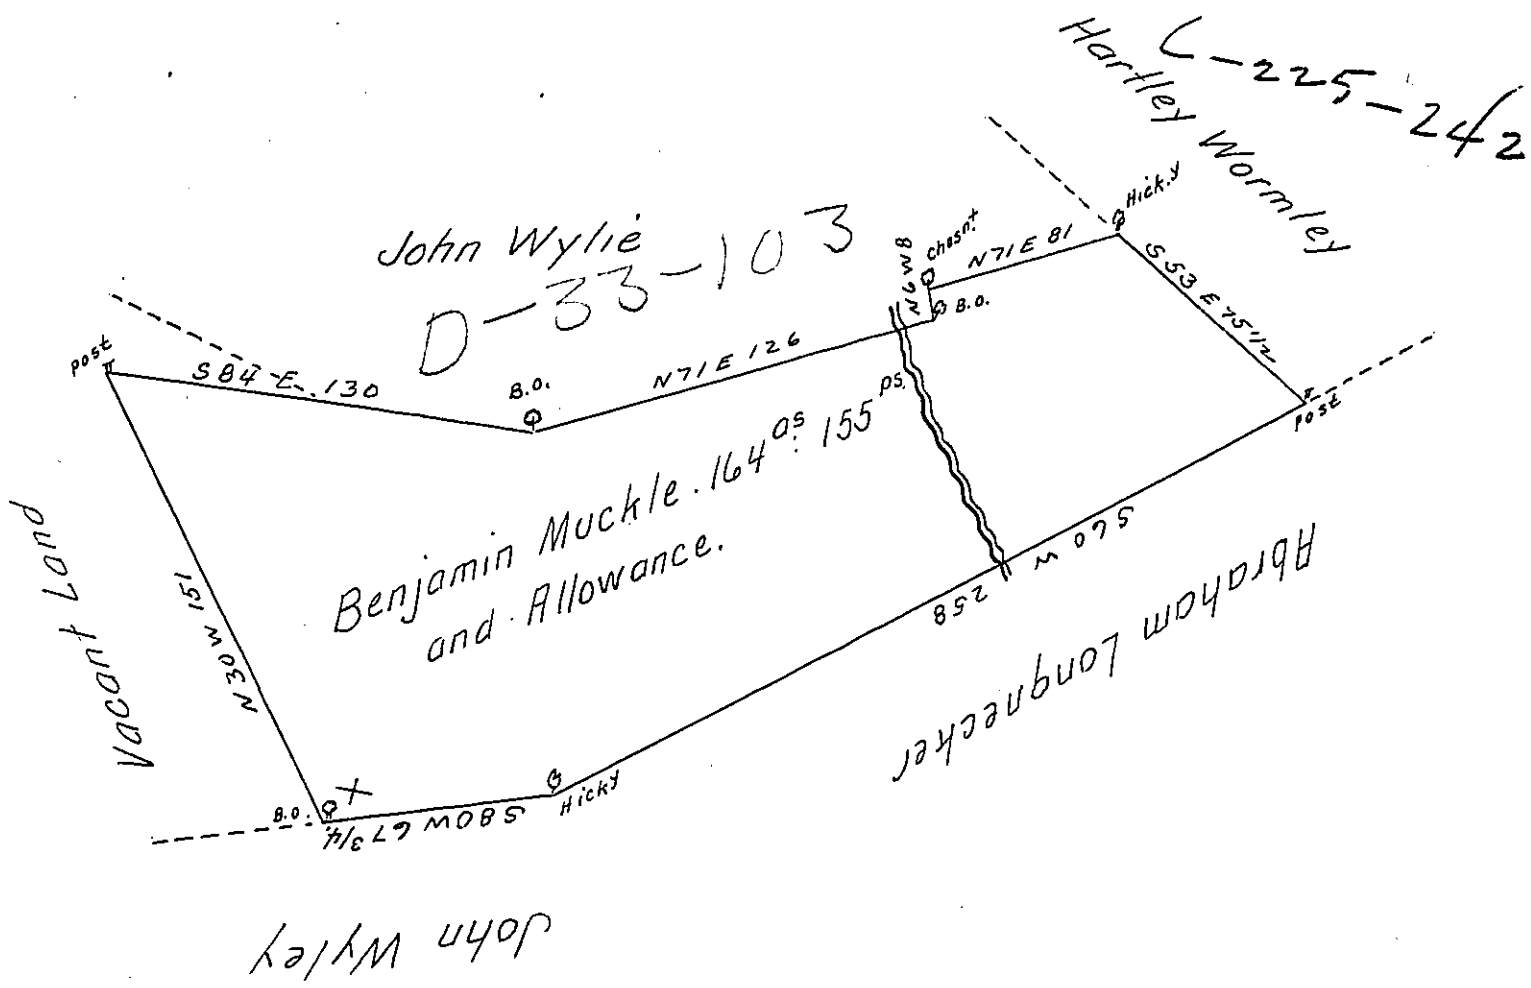

The Draught of a Tract of Land Situate in East Pennsborough Township Cumberland County. Containing One Hundred and sixty four Acres and 155 perches and Allowance of Six p. Cent for Roads &ca. Surveyed April 18th 1796 in pursuance of a Warrant granted to Benjamin Muckle dated February 7th 1793.

To Daniel Brodhead Esquire
Surveyor General of Pennsylvania } pr. Sam.l Lyon D. S.

IN TESTIMONY that the above is a copy of the original remaining on file in the Department of Internal Affairs of Pennsylvania, made conformably to an Act of Assembly approved the 16th day of February, 1833, I have hereunto set my Hand and caused the Seal of said Department to be affixed at Harrisburg, this tenth day of November 1905.

Isaac B. Dimm
Secretary of Internal Affairs.