FORM No. 1.

44

H77-130

5-280-281.

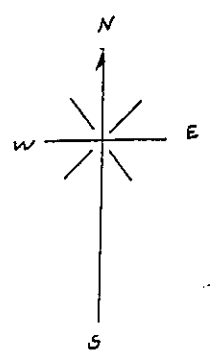

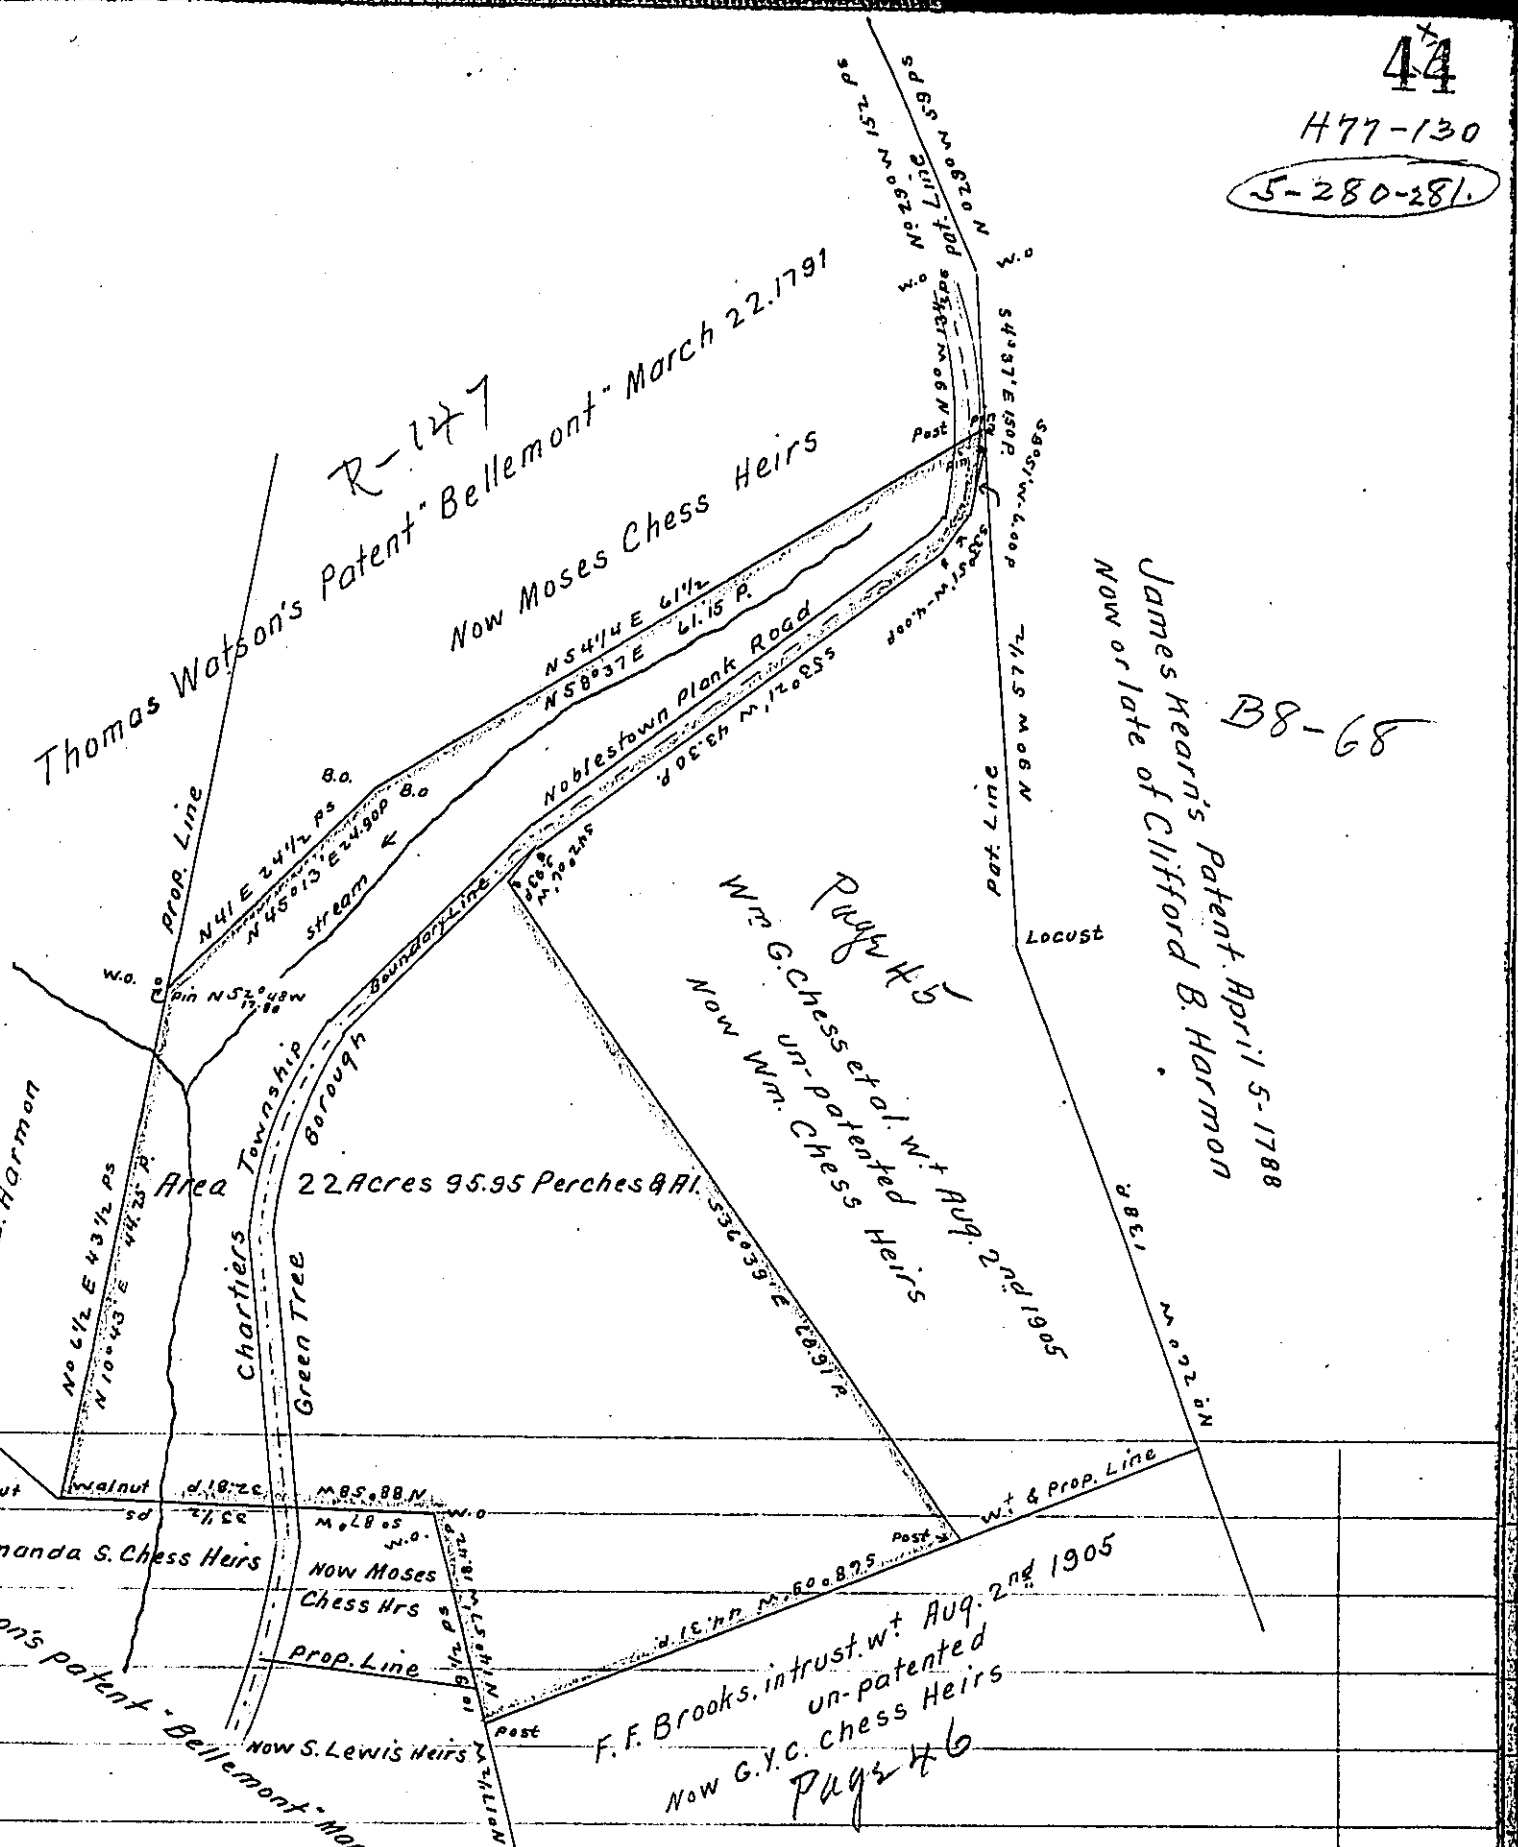

B8-68

A Draft of a tract of land situated in the Township of Chartiers & Borough and County of Allegheny. containing Twenty Two acres, 95. & 95/100 per ches and allowance of six per cent for roads. etc. Surveyed the Ninth day of August 1905. in pursuance of a warrant granted to Robert S. Chess, et al., dated the Second day of August 1905.

To Hon. Isaac B. Brown, Secretary of Internal Affairs

Chas. Davis
County Surveyor

IN TESTIMONY that the above is a copy of the original remaining on file in the Department of Internal Affairs of Pennsylvania, made conformably to an Act of Assembly approved the 16th day of February, 1833, I have hereunto set my Hand and caused the Seal of said Department to be affixed at Harrisburg, this fifth day of October 1905.

Isaac B. Brown
Secretary of Internal Affairs.