FORM No. I.

45
H77-131
5-278-279

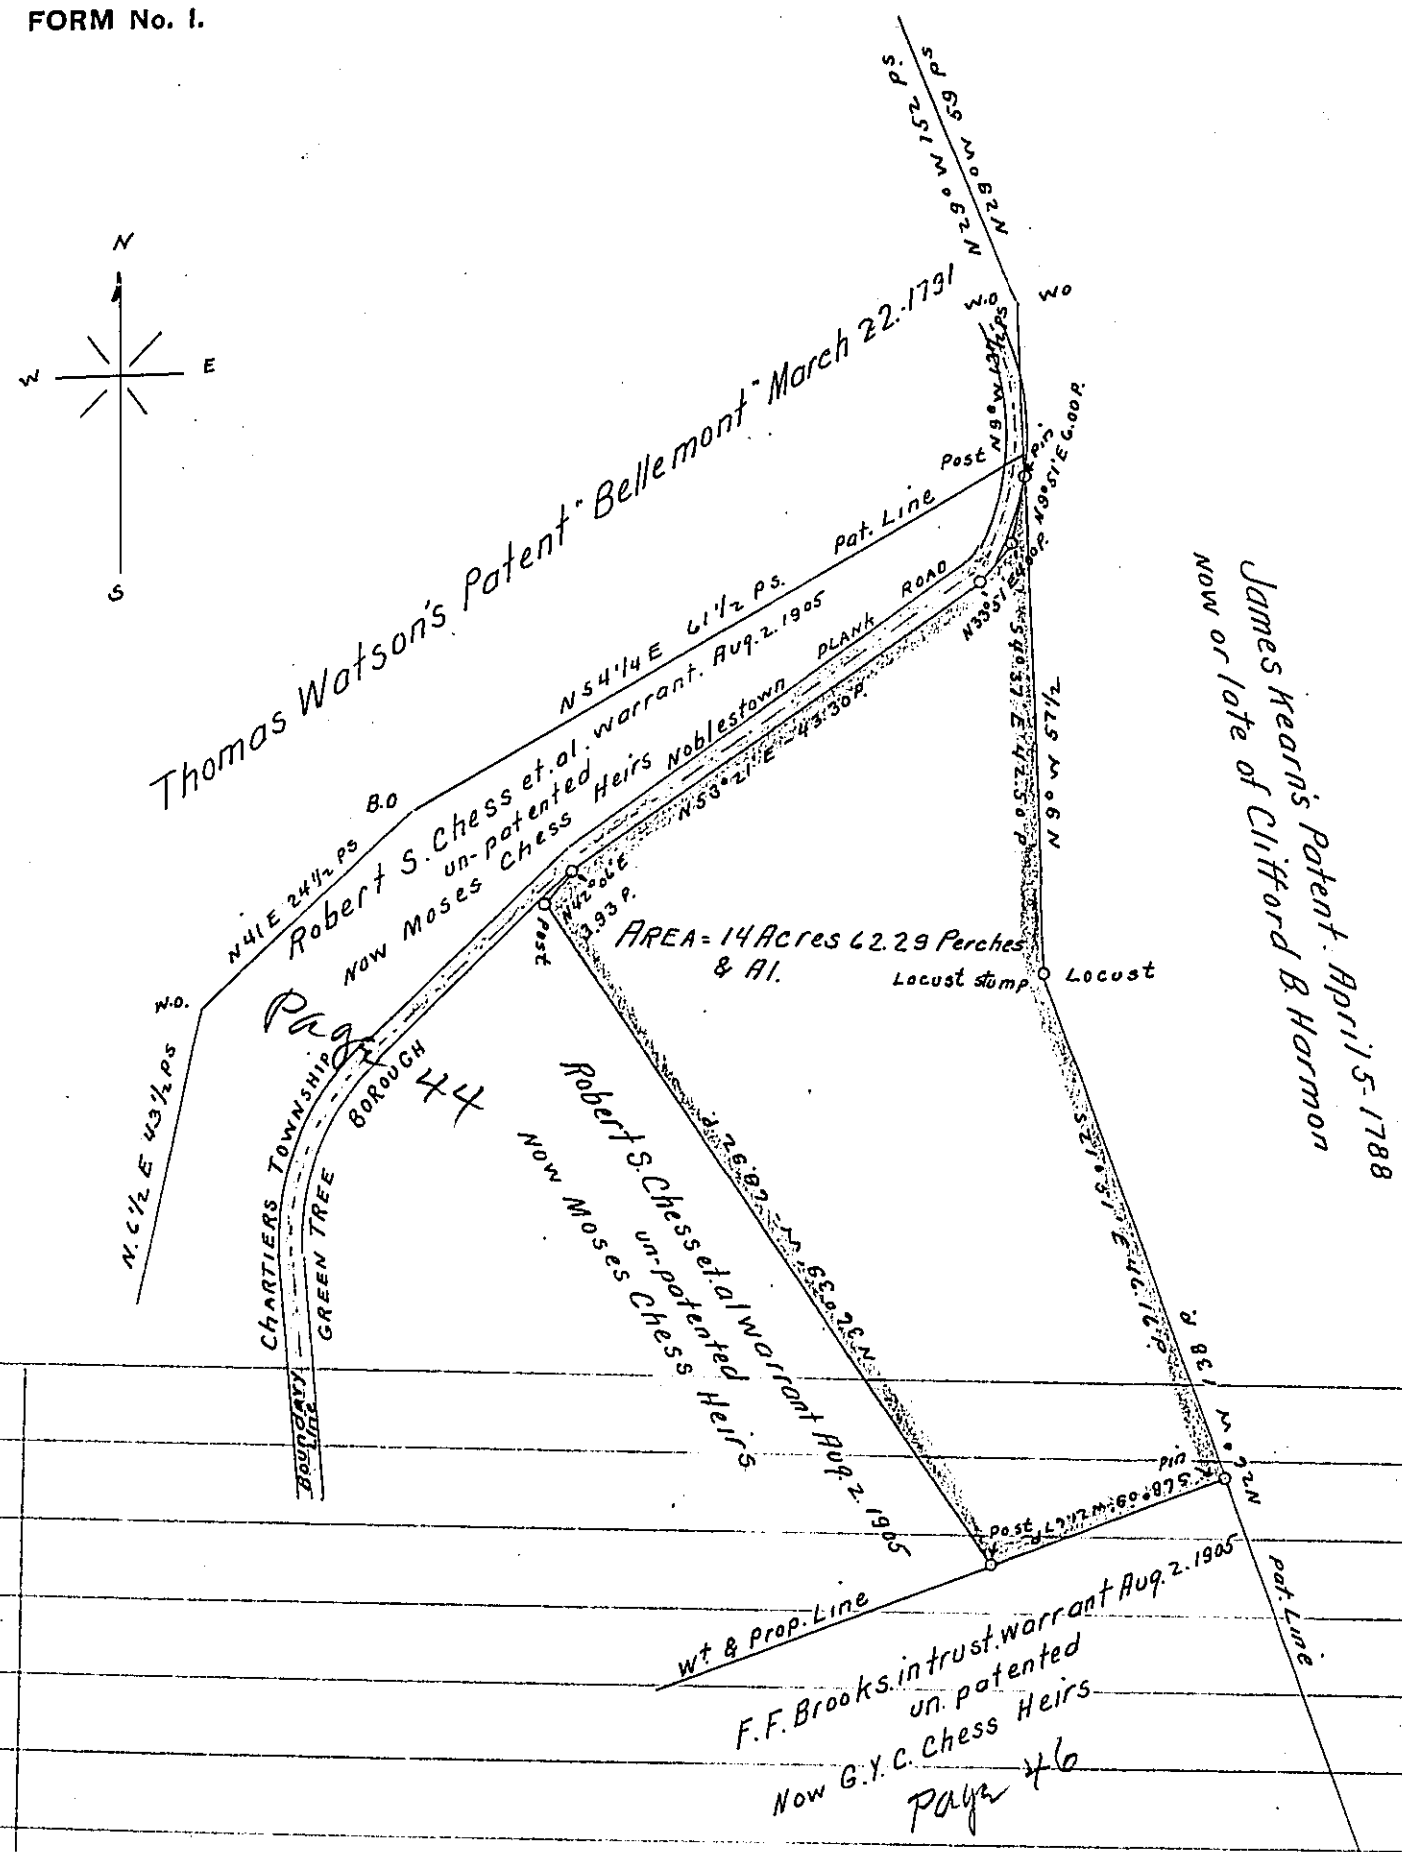


A Draft of a tract of land situated in the ~~Township~~ Borough of Green Tree and County of Allegheny. containing Fourteen acres. 62. & 29/100 perches and allowance of six per cent. for roads. etc. Surveyed the Ninth day of August. 1905. in pursuance of a warrant granted to William G. Chess. et al. dated the Second day of August. 1905.

To Hon. Isaac B. Brown. Secretary of Internal Affairs } Chas. Davis County Surveyor.

*IN TESTIMONY that the above is a copy of the original remaining on file in the Department of Internal Affairs of Pennsylvania, made conformably to an Act of Assembly approved the 16th day of February, 1833, I have hereunto set my Hand and caused the Seal of said Department to be affixed at Harrisburg, this* fifth *day of* October *1905.*

Isaac B. Brown
*Secretary of Internal Affairs.*