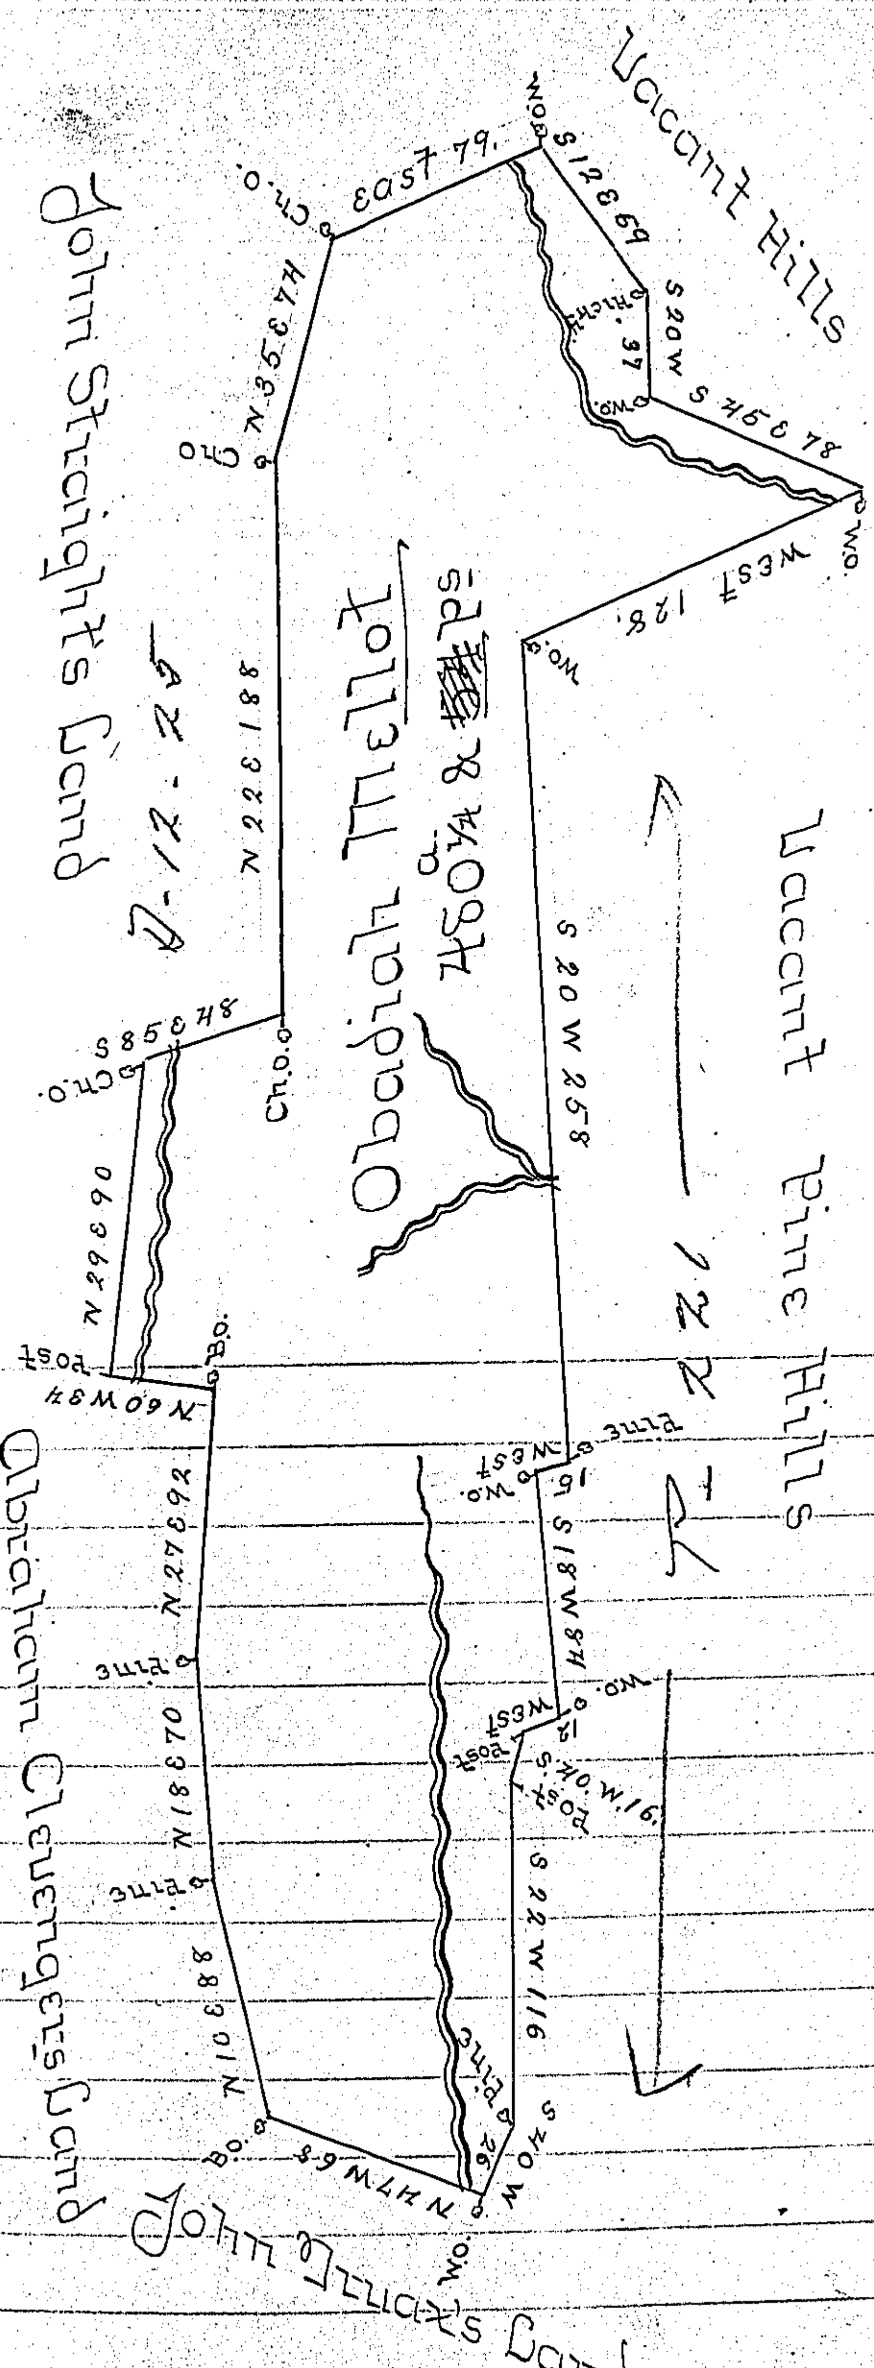

A Draught of a Tract of Land Situate in Belfast Township adjoining Lands of John Straight Abraham Clevenger &c in the County of Bedford Containing four hundred and eighty Acres and fifty four Perches with the usual Allowance of six Pr Cent for Roads &c Surveyed for Obadiah Mellot the 30th Day of December 1765 In Pursuance of a Warrant Dated November 23d 1755.

George Woods D.S.

To John Lukens Esqr S.G.

IN TESTIMONY that the above is a copy of the original remaining on file in the Department of Internal Affairs of Pennsylvania, made conformably to an Act of Assembly approved the 16th day of February, 1833, I have hereunto set my Hand and caused the Seal of said Department to be affixed at Harrisburg, this twenty ninth *day of* November *1905.*

Secretary of Internal Affairs.