FORM No. I.

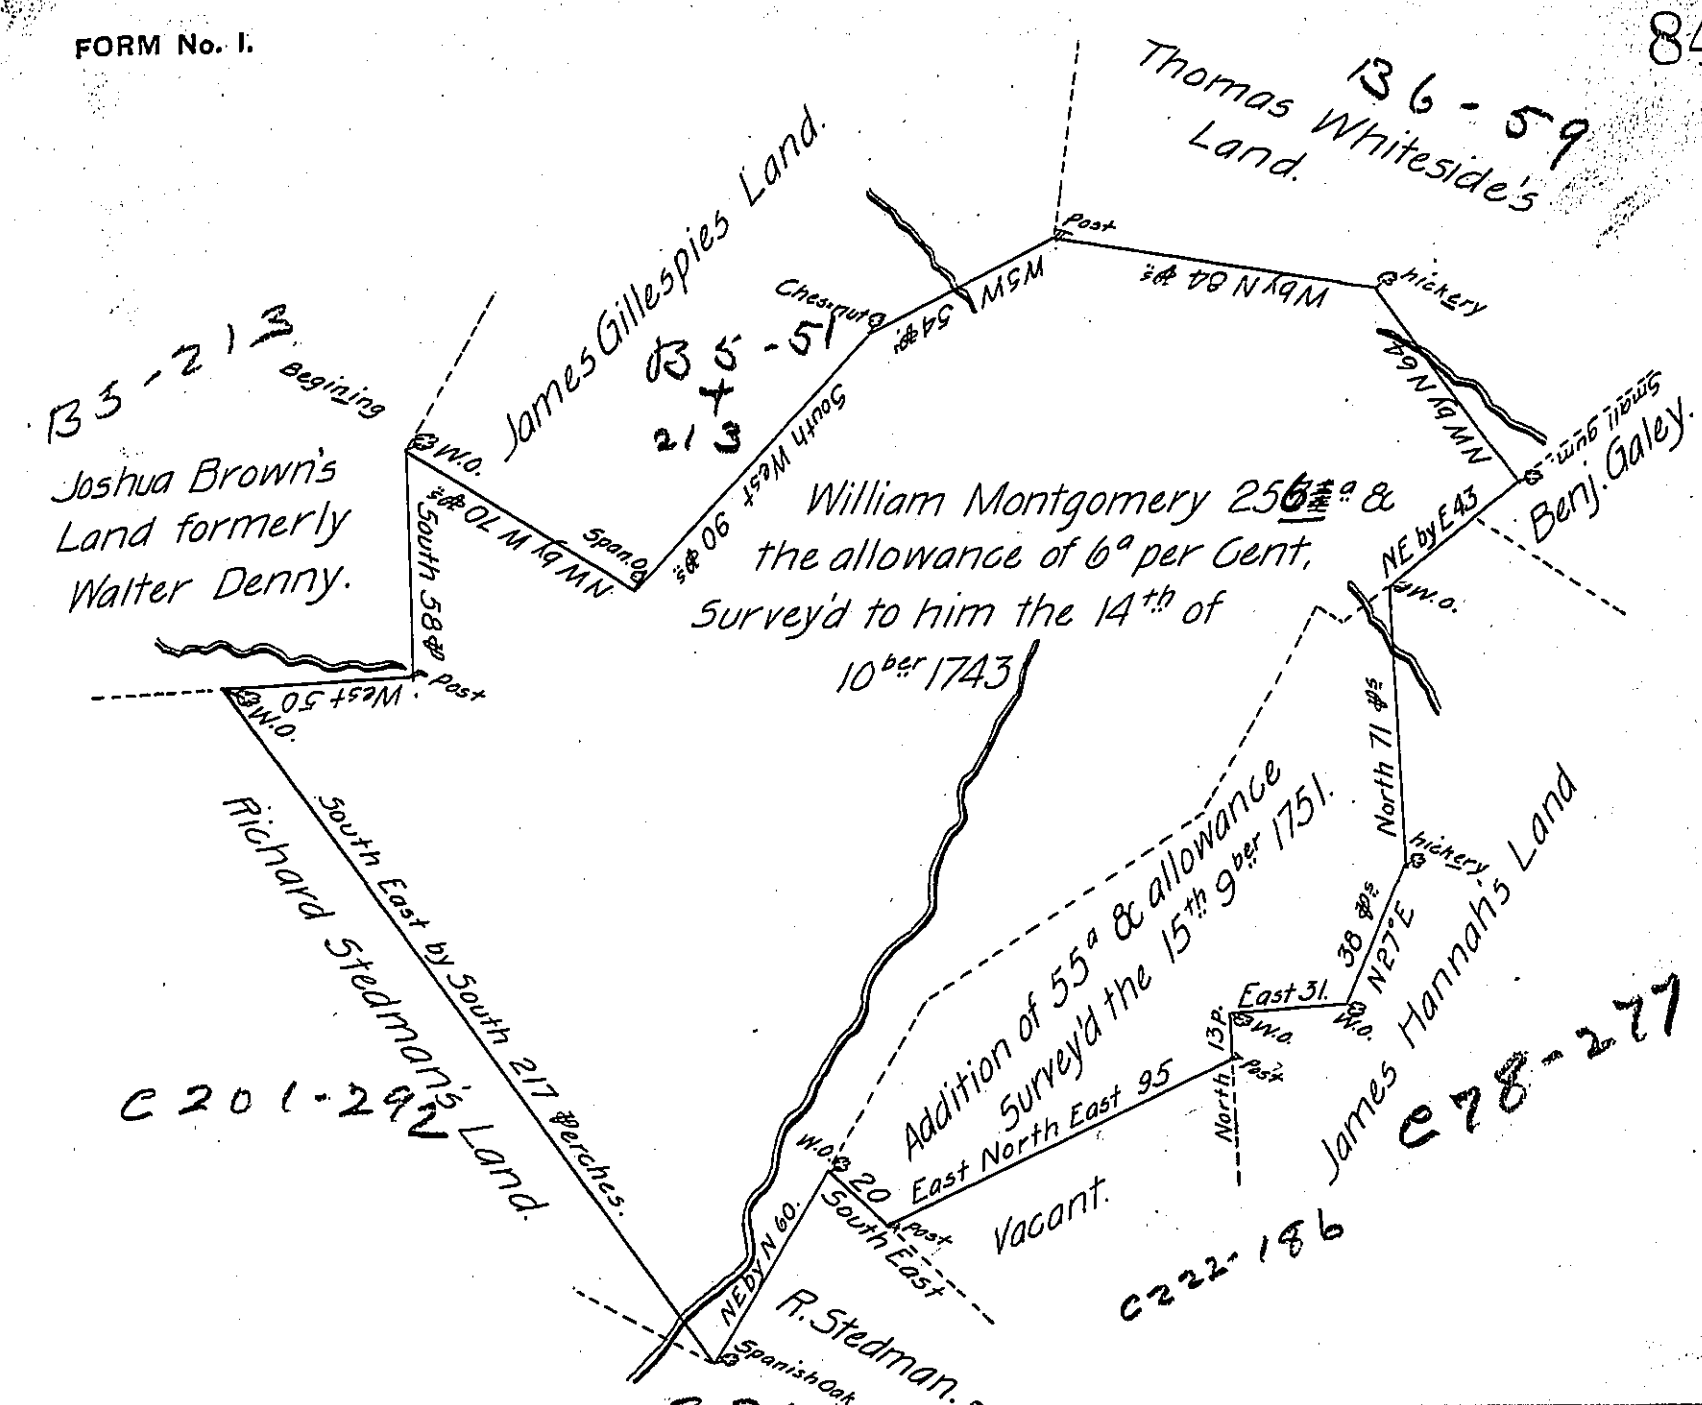

The Above described Tracts of 257¼ & 56½ a of Land were Survey'd to Will^m Montgomery In Pursuance of a Warrant for 250 a Bearing Date the 12th day of May A.D. 1743 & of another for 40 a Bearing Date the 8th day of February 1749 Containing together 313¾ a & the allowance of 6 a per Cent. Situate near Canana-wango Creek in Little-Britain Township Lancaster County Laid down by a Scale of 60 P to an Inch the 13th of the 6th mo. 1761 By

George Churchman

Begins at a Corner White oak tree of the Lands of James Gillespie & Joshua Brown & Runs thence by the Latter South 57 Ps & c a as above

---

IN TESTIMONY that the above is a copy of the original remaining on file in the Department of Internal Affairs of Pennsylvania, made conformably to an Act of Assembly approved the 16th day of February, 1833, I have hereunto set my Hand and caused the Seal of said Department to be affixed at Harrisburg, this sixteenth day of November 1905.

Secretary of Internal Affairs.