FORM No. I.

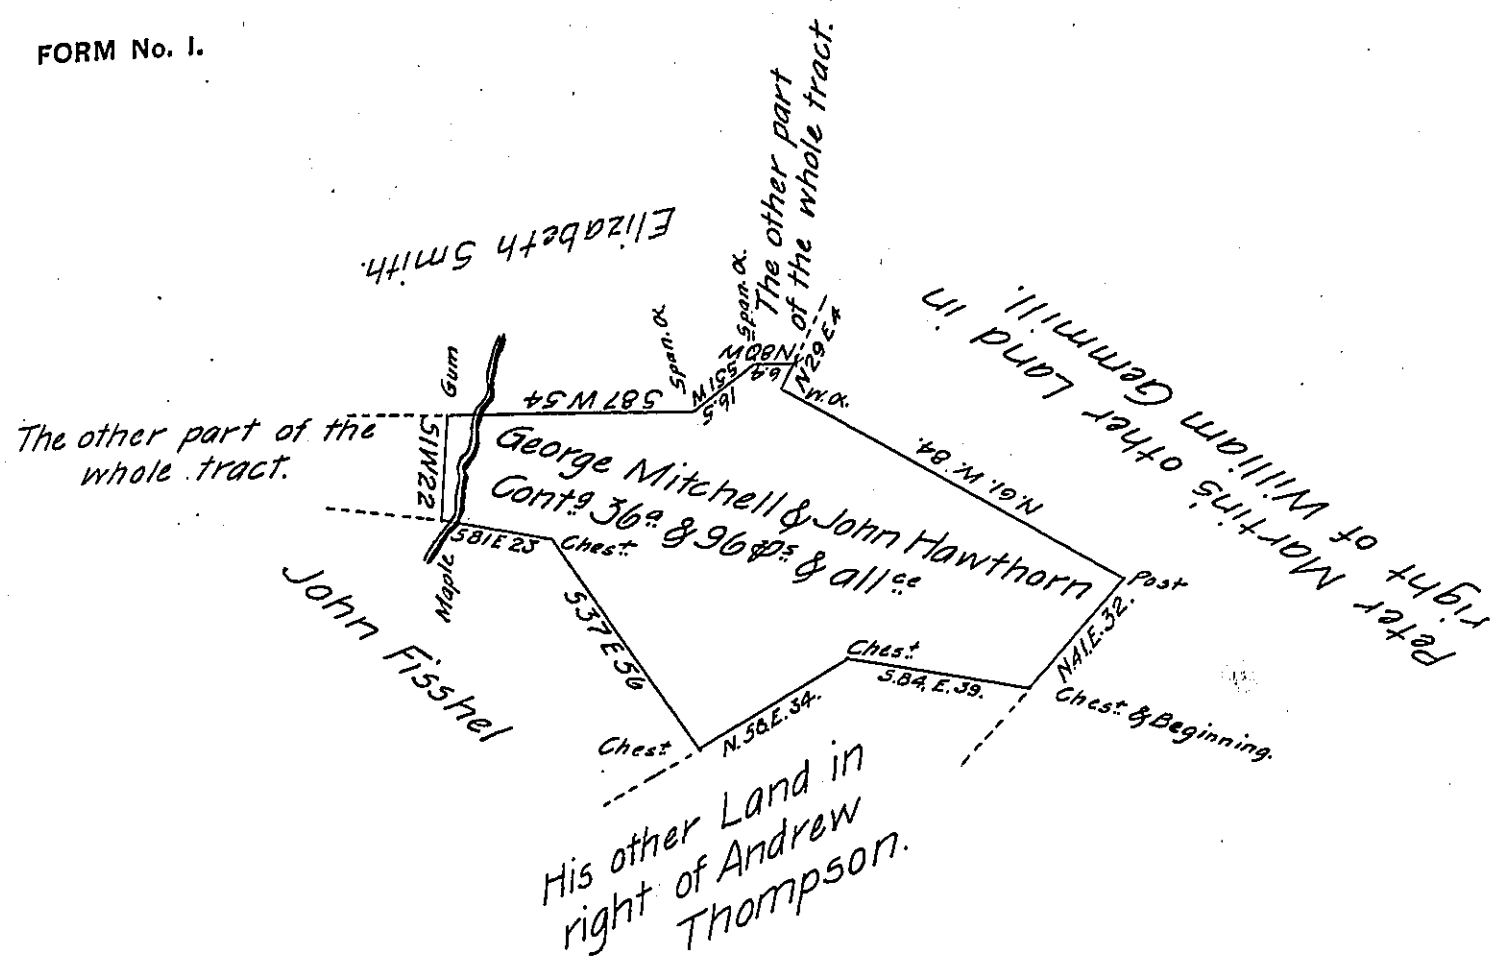

Situate in Hopewell Township in the County of York, Containing as above set forth 36a. & 96 Perches and allowance &c Being part of a larger Tract of Land Originally Surveyed by William Kersey late D.S. on the 7th of the 4th month 1794. In pursuance of an application Granted to George Mitchell and John Hawthorn No. 3793 bearing date the 2d day of June A.Do. 1767. Resurveyed and divided off from the said larger Tract of Land at the request of the Present owner Peter Martin the 12th day of May Anno Domini 1809.

Per Jacob Spangler D.S.

To Andrew Porter Esquire
Surveyor General
Lancaster, Pa

47
32
9

IN TESTIMONY that the above is a copy of the original remaining on file in the Department of Internal Affairs of Pennsylvania, made conformably to an Act of Assembly approved the 16th day of February, 1833, I have hereunto set my Hand and caused the Seal of said Department to be affixed at Harrisburg, this thirteenth day of December 1905.

Isaac B. Brown

Secretary of Internal Affairs.