FORM No. I.

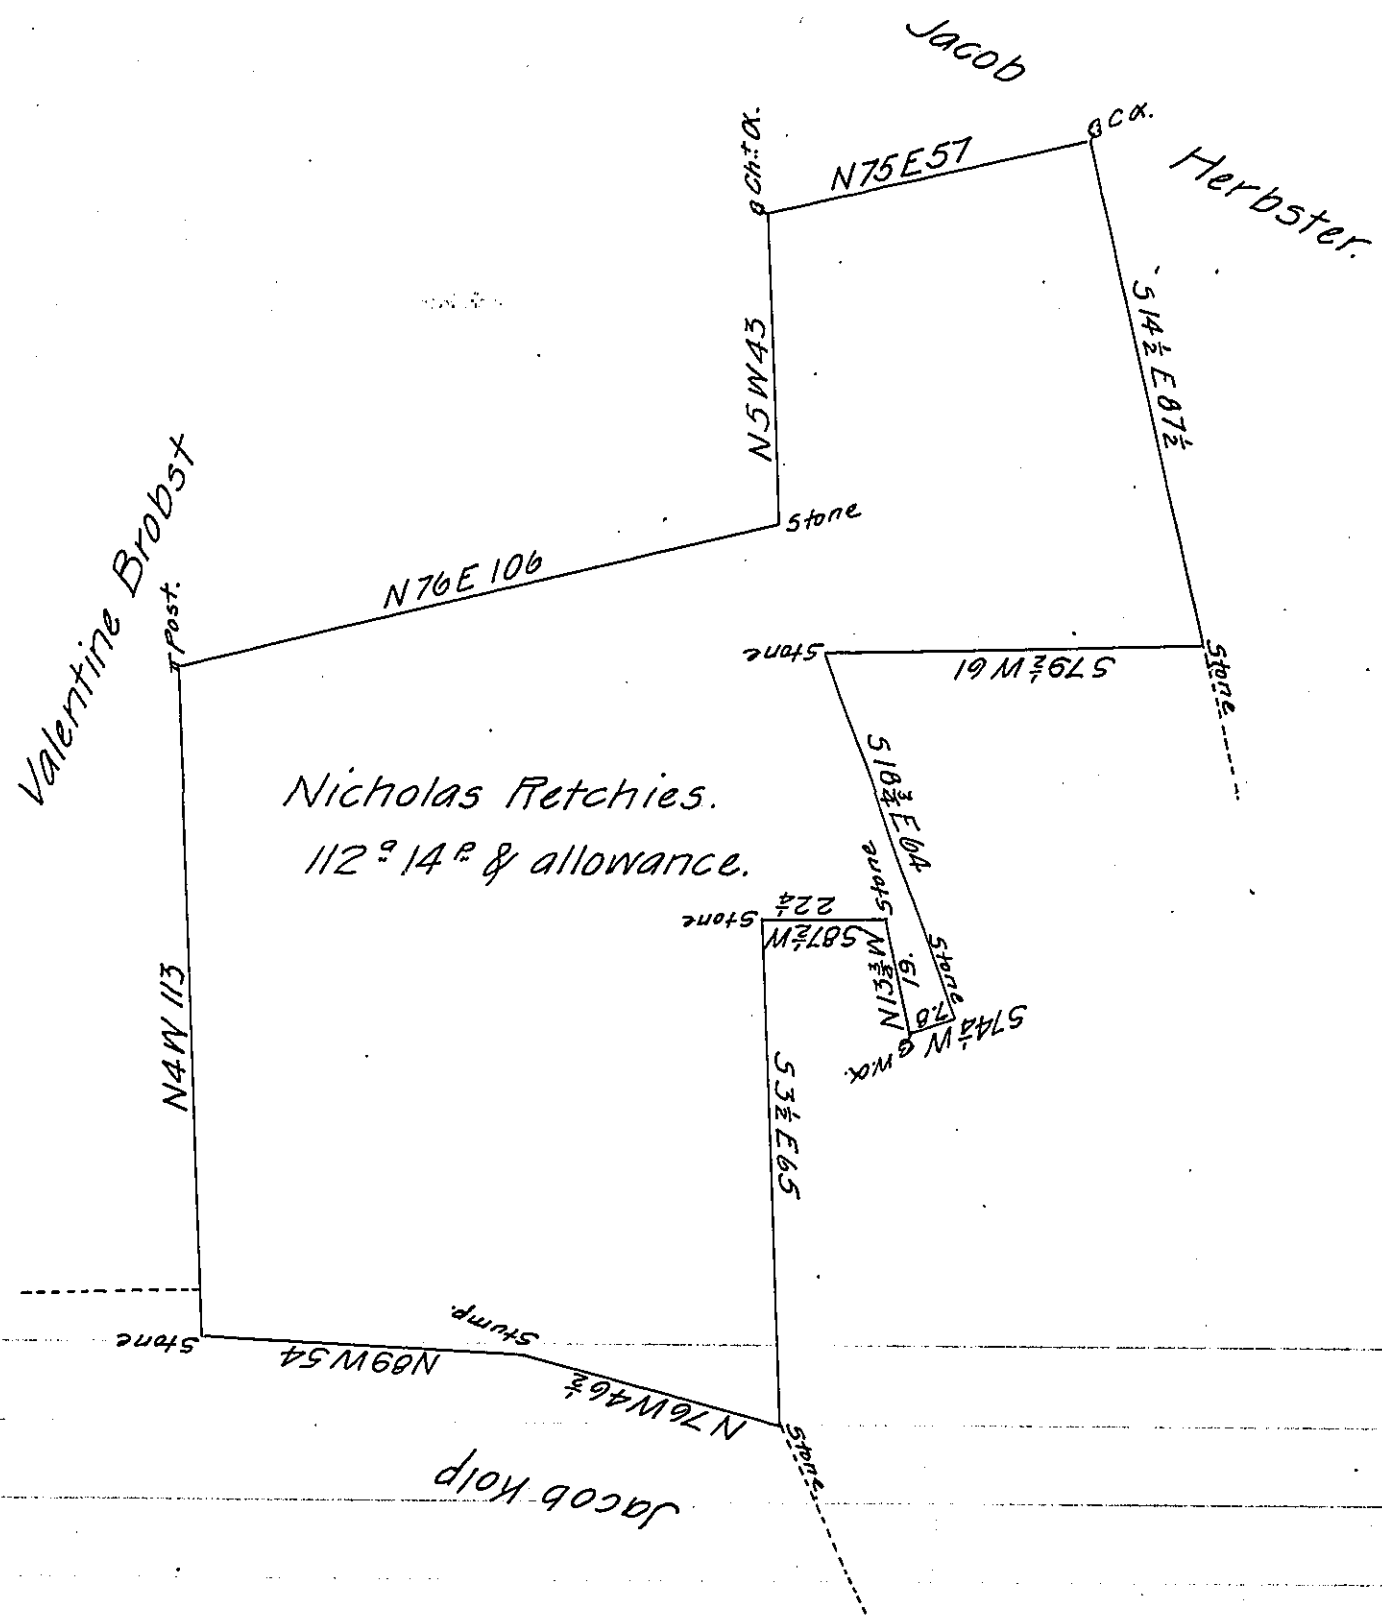

Draught of a Tract of Land situate in Albany Township Berks County. Containing one hundred and twelve Acres & fourteen Perches & allowance of Six per Cent for Roads &c. part of a larger Tract surveyed unto Nicholas Retchies in pursuance of a Warrant dated the 28th November 1750 resurveyed & divided by

John M. Hyneman D.S.

To Andrew Porter Esq.r

Sur. Gen.l Penn.a

IN TESTIMONY that the above is a copy of the original remaining on file in the Department of Internal Affairs of Pennsylvania, made conformably to an Act of Assembly approved the 16th day of February, 1833, I have hereunto set my Hand and caused the Seal of said Department to be affixed at Harrisburg,

this eighth *day of* January *1906.*

Isaac B. Brown

Secretary of Internal Affairs.