SRD-62-88

14

FORM No. I.

C-81-270

P3-544

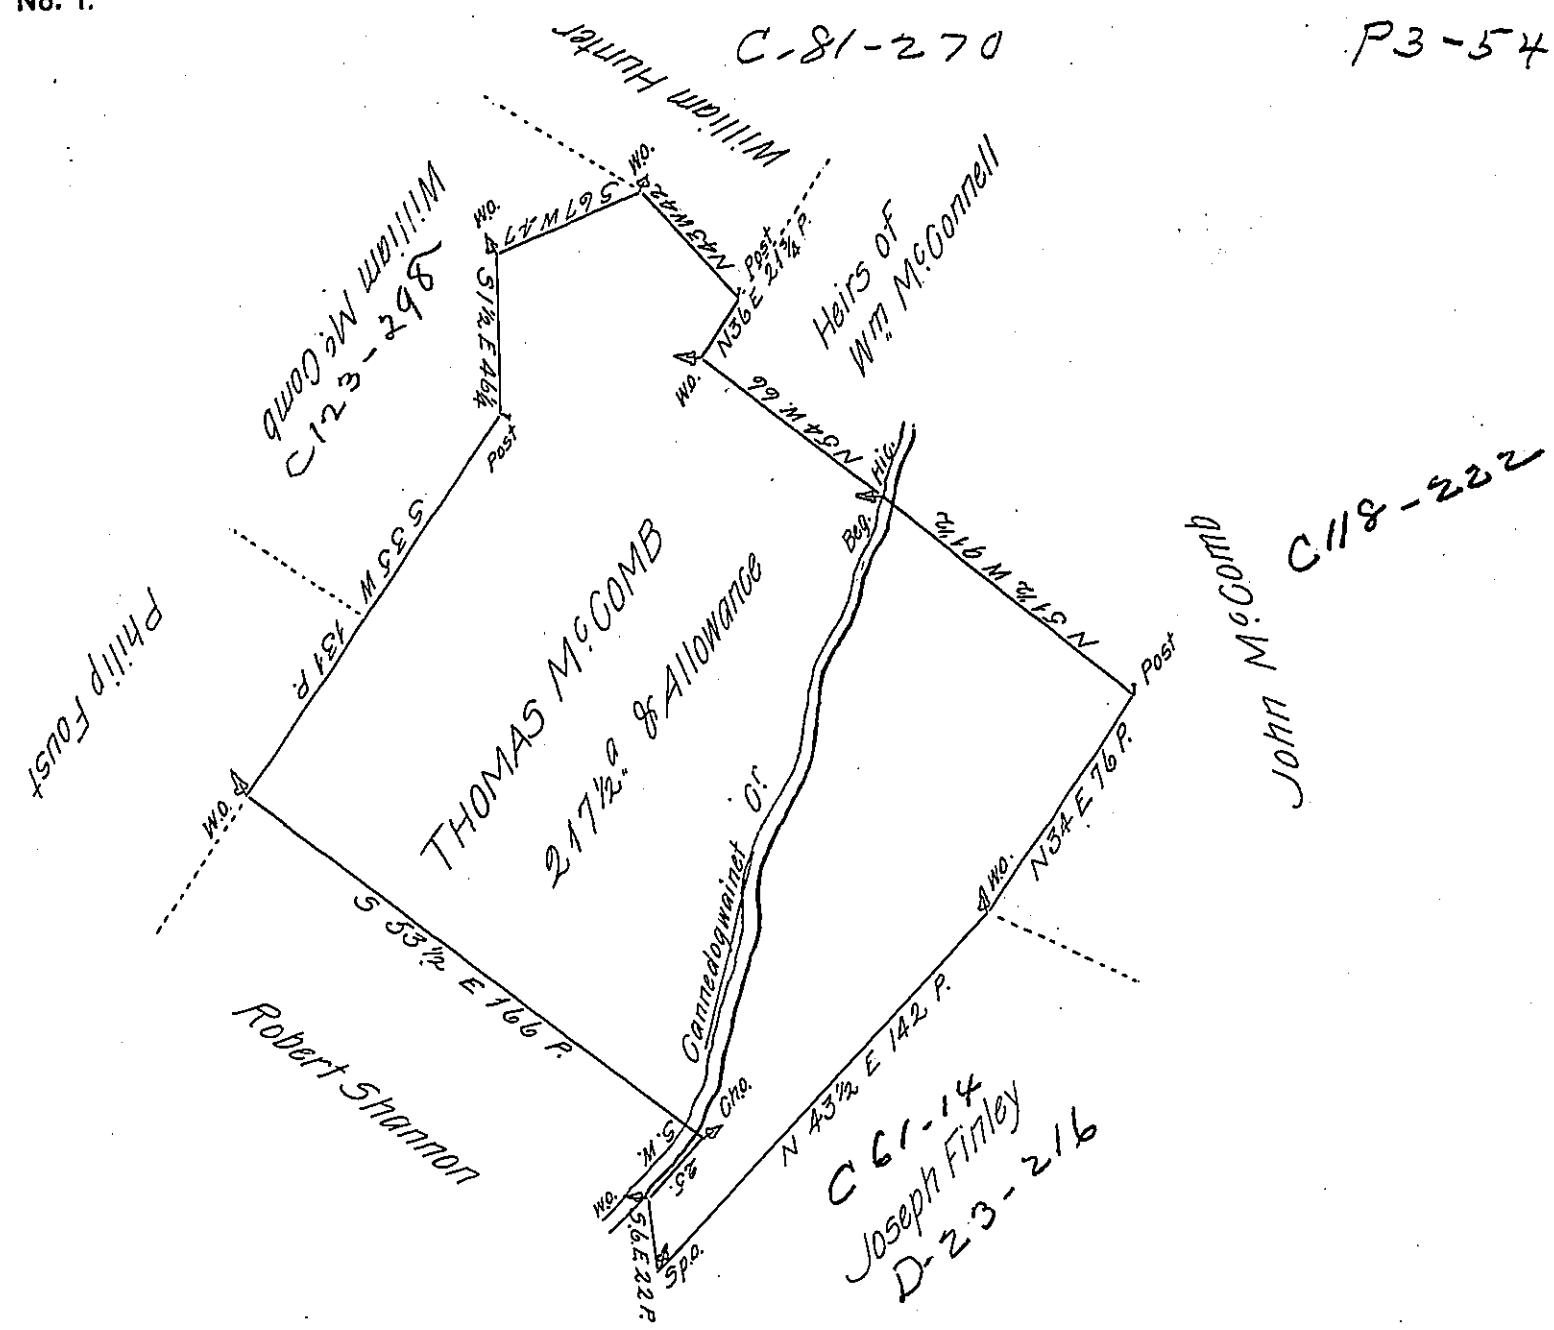

A Draft of a Tract of Land Situate in Lurgan Township in the County of Franklin Containing two hundred and Seventeen Acres and an half Acre and an Allowance of Six P Cent for Roads &c. Surveyd May 6th 1785 in pursuance of a Warrant granted to Thomas McComb bearing Date the 21st Day of April 1785.

Matthw Henderson D.S.

To John Lukens Esqr
Surveyor General

IN TESTIMONY that the above is a copy of the original remaining on file in the Department of Internal Affairs of Pennsylvania, made conformably to an Act of Assembly approved the 16th day of February, 1833, I have hereunto set my Hand and caused the Seal of said Department to be affixed at Harrisburg, this twentysixth *day of* October *1905.*

Isaac B Brown

Secretary of Internal Affairs.