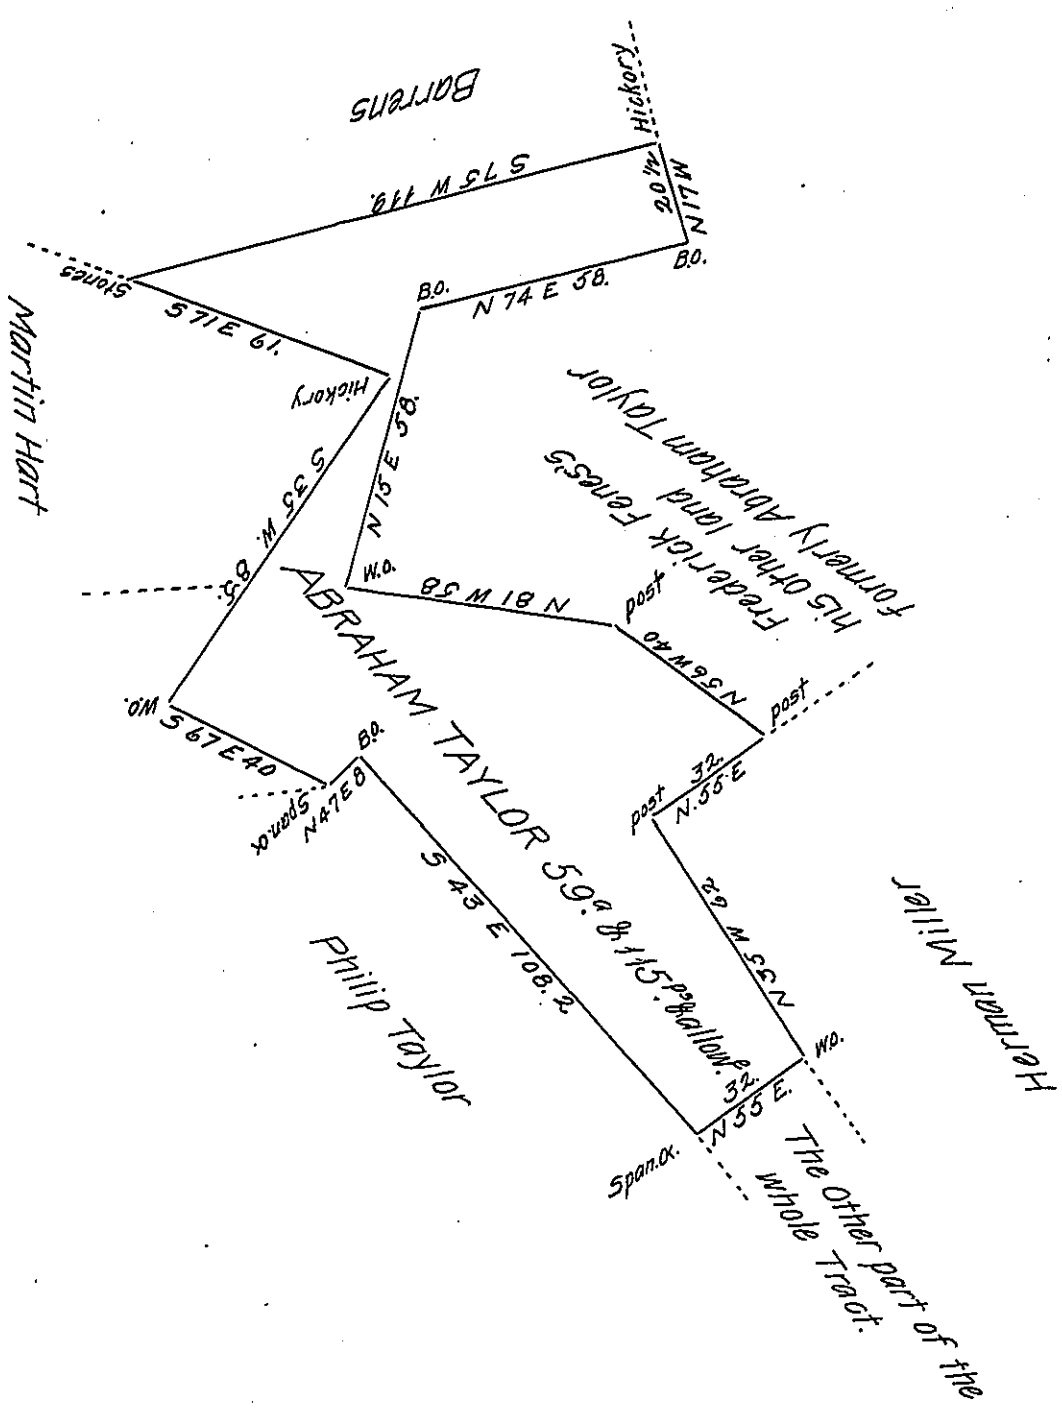

Situate in Shrewsbury Township in York County Originally Surveyed on the 30th of the 11th — 1788 by William Kersey Late Deputy Surveyor. The above being part of a larger Tract of land Surv^d In Pursuance of a Warrat Granted to Abraham Taylor dated the 27th day of March A.D. 1775. Re-Surveyed and Divided off from the Said larger Tract on the Ninth Day of August A.D. 1808.

Per

Jacob Spangler D.S.

To Andrew Porter Esquire
Surveyor General
Lancaster Pa.

IN TESTIMONY that the above is a copy of the original remaining on file in the Department of Internal Affairs of Pennsylvania, made conformably to an Act of Assembly approved the 16th day of February, 1833, I have hereunto set my Hand and caused the Seal of said Department to be affixed at Harrisburg, this fifth *day of* January *1906.*

Isaac B. Brown

Secretary of Internal Affairs.