FORM No. I.

85

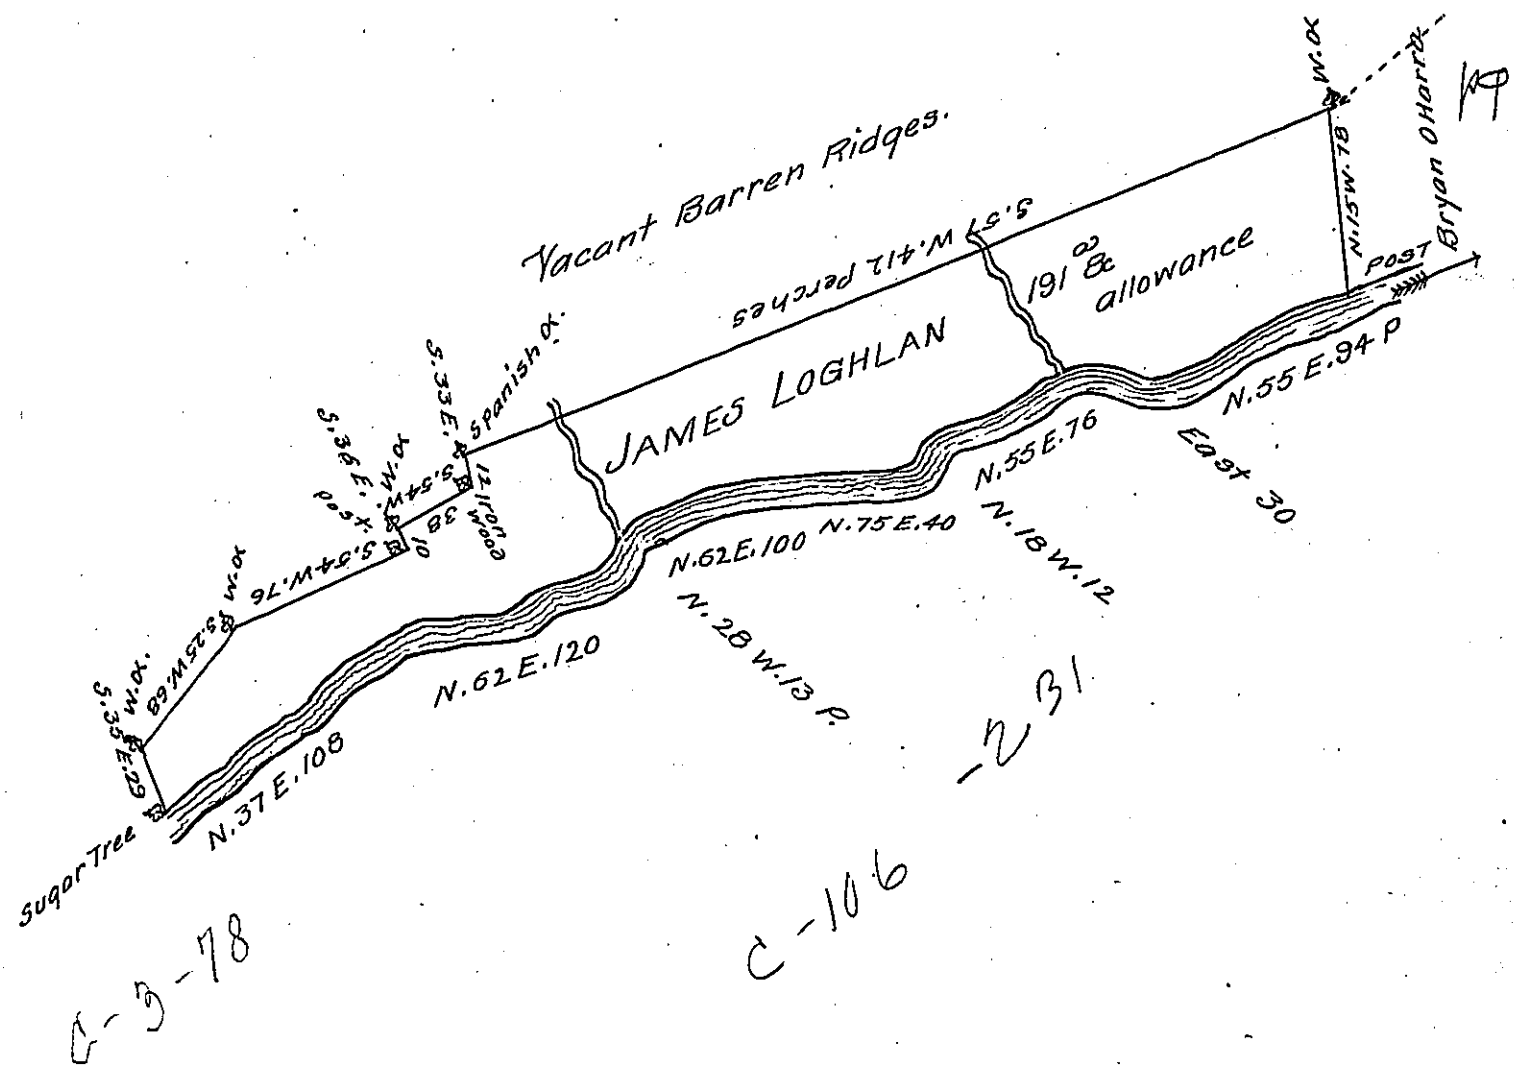

A Draught of a Tract of Land called Spring meadow, Situate on the North West side of the S: W. Branch of the Bald Eag-le Creek adjoining and above Land Surveyed for Bryan O Harra, in Cumberland County, containing One Hundred and Ninety one acres and the usual allowance of Six P. Cent for Roads &c. Surveyed Nove-mber 7th 1770 for James Loghlan in pursuance of an Order No 192 Dated the 3d of April 1769

by Thomas Smith—

To John Lukens Esq.r

Surveyor General

N. B. The Land mentioned in the above application, is surveyed, said to be by virtue of orders issued in 1766 for Baynton Wharton & Co.

IN TESTIMONY that the above is a copy of the original remaining on file in the Department of Internal Affairs of Pennsylvania, made conformably to an Act of Assembly approved the 16th day of February, 1833, I have hereunto set my Hand and caused the Seal of said Department to be affixed at Harrisburg, this fourteenth *day of* November *1905.*

Secretary of Internal Affairs.