FORM No. I.

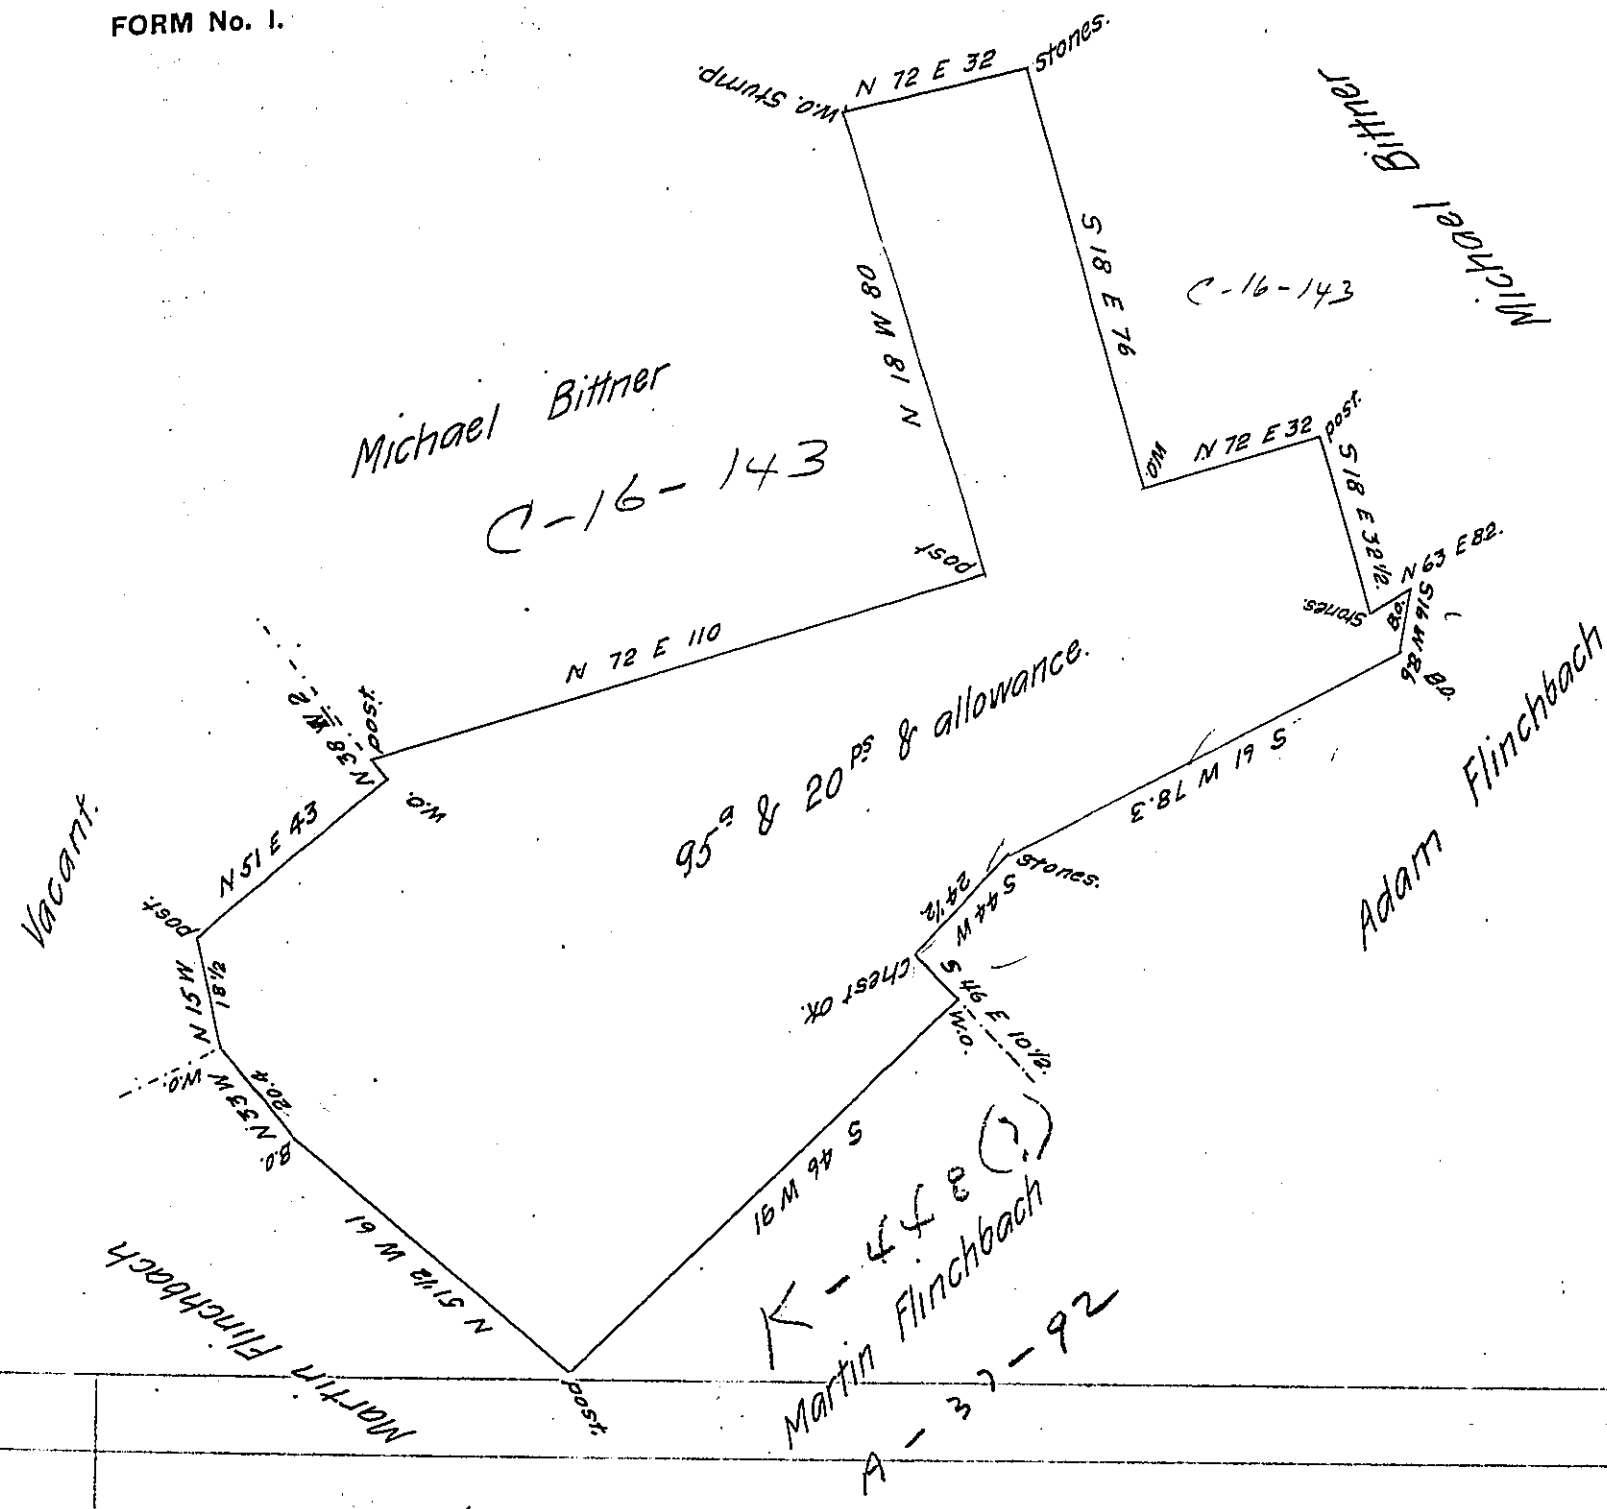

A Draught of a tract of land Situate in York Township in the County of York County Surveyed the 29th July 1799 to Abraham Moser in Pursuance of a Warrant for 80 as Dated the 27th Day of February 1794 Containing Ninety five Acres and Twenty perches and the Usual Allowance of Six acres P Cent for Roads

John Forsyth D.S.

To Daniel Brodhead Esq.
Surveyor General

See Warrant No 526.

IN TESTIMONY that the above is a copy of the original remaining on file in the Department of Internal Affairs of Pennsylvania, made conformably to an Act of Assembly approved the 16th day of February, 1833, I have hereunto set my Hand and caused the Seal of said Department to be affixed at Harrisburg, this twenty-first *day of* December *1905*

Isaac B. Brown
Secretary of Internal Affairs.