FORM No. I.

54

P59-125

(1-124)

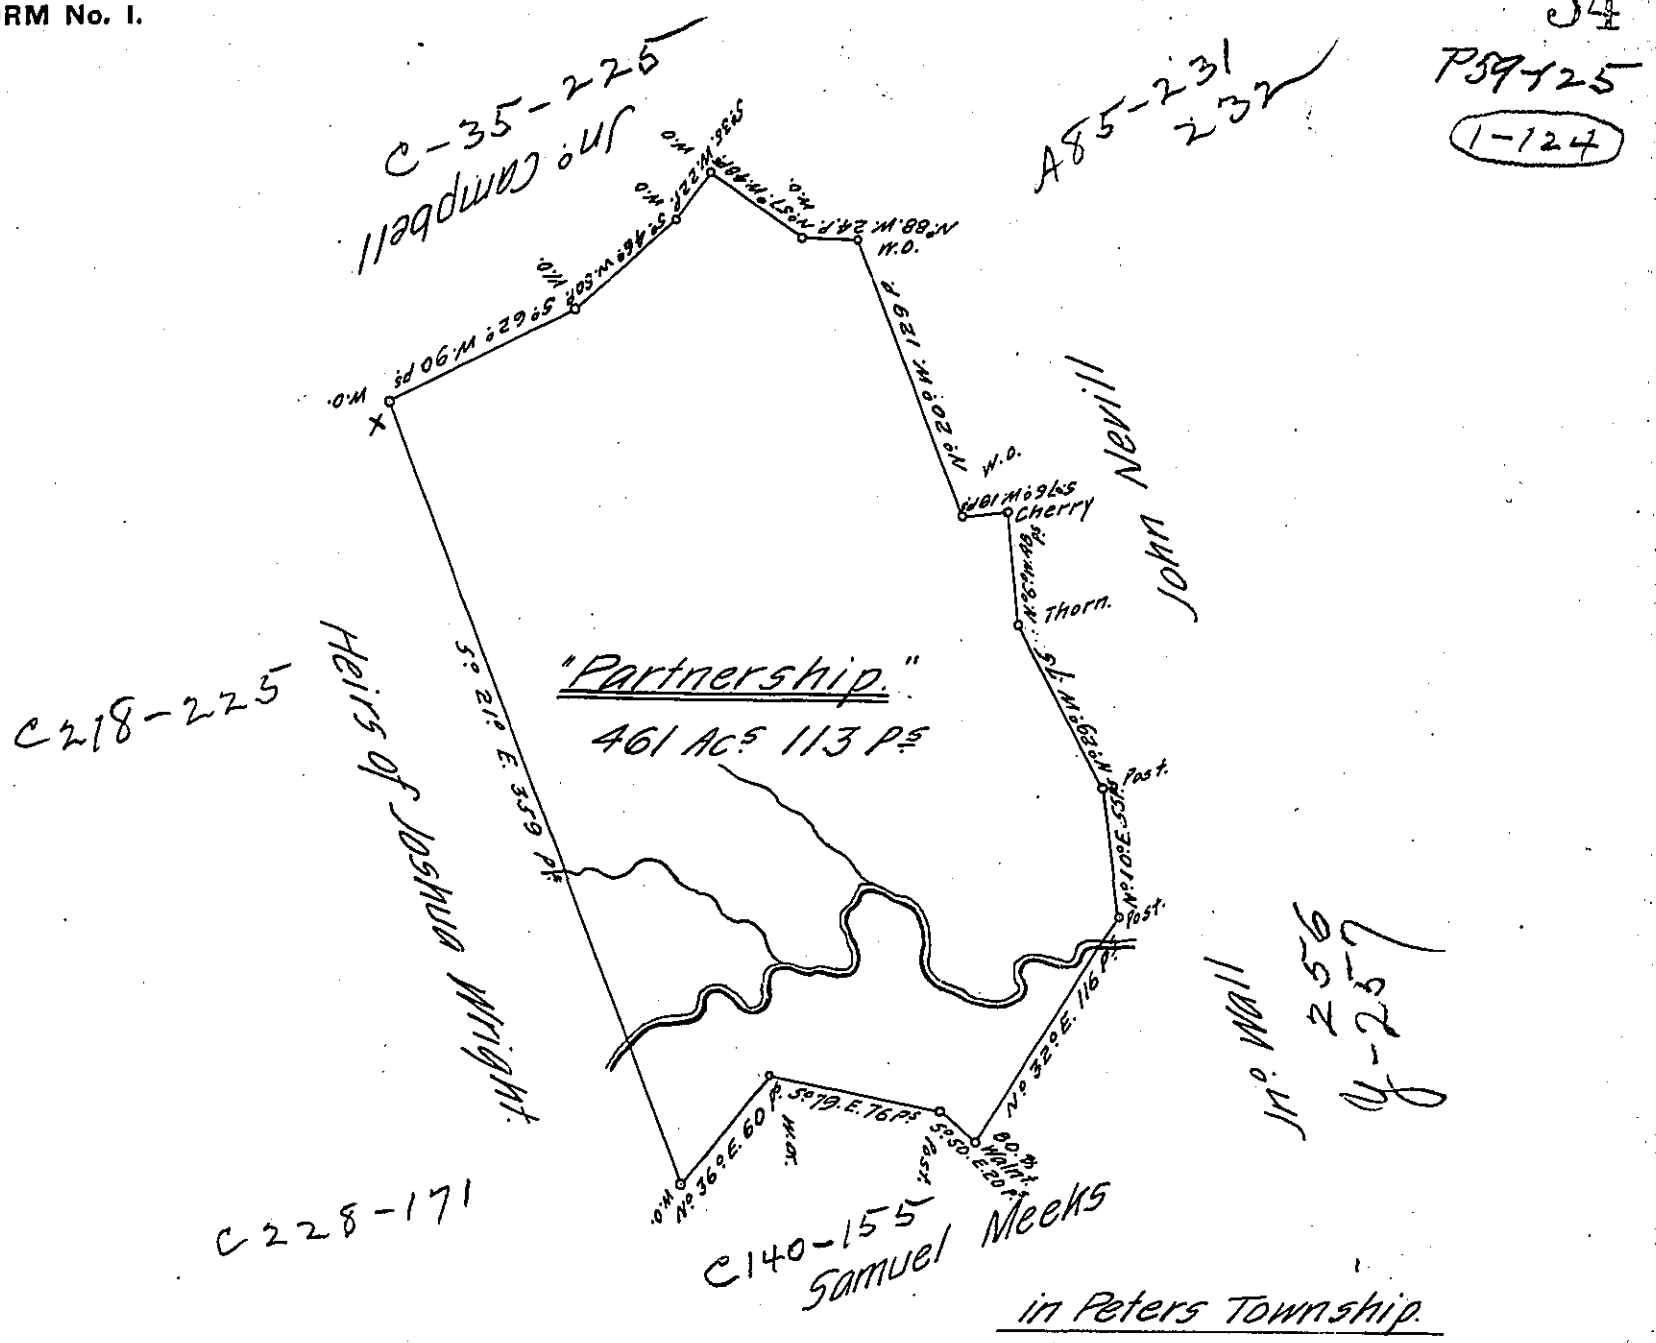

in Peters Township.

A Draught of a Survey called Partnership, situate on Peters Creek, in Washington County containg 461 Acs 113 Ps and the usual Allowce for Highways &c. executed Novr. 10th 1786, in Pursuance of a Warrant granted to Jno Magner and Henry Magner for 400 Acs dated Septr. 9th 1786.

Presley Nevill } O. Sr.
Dan'l Brodhead, Esqr. S.G. — Matt^w Ritchie }

IN TESTIMONY that the above is a copy of the original remaining on file in the Department of Internal Affairs of Pennsylvania, made conformably to an Act of Assembly approved the 16th day of February, 1833, I have hereunto set my Hand and caused the Seal of said Department to be affixed at Harrisburg, this ninth *day of* December *1905.*

George D. Gross

Secretary of Internal Affairs.