FORM No. I.

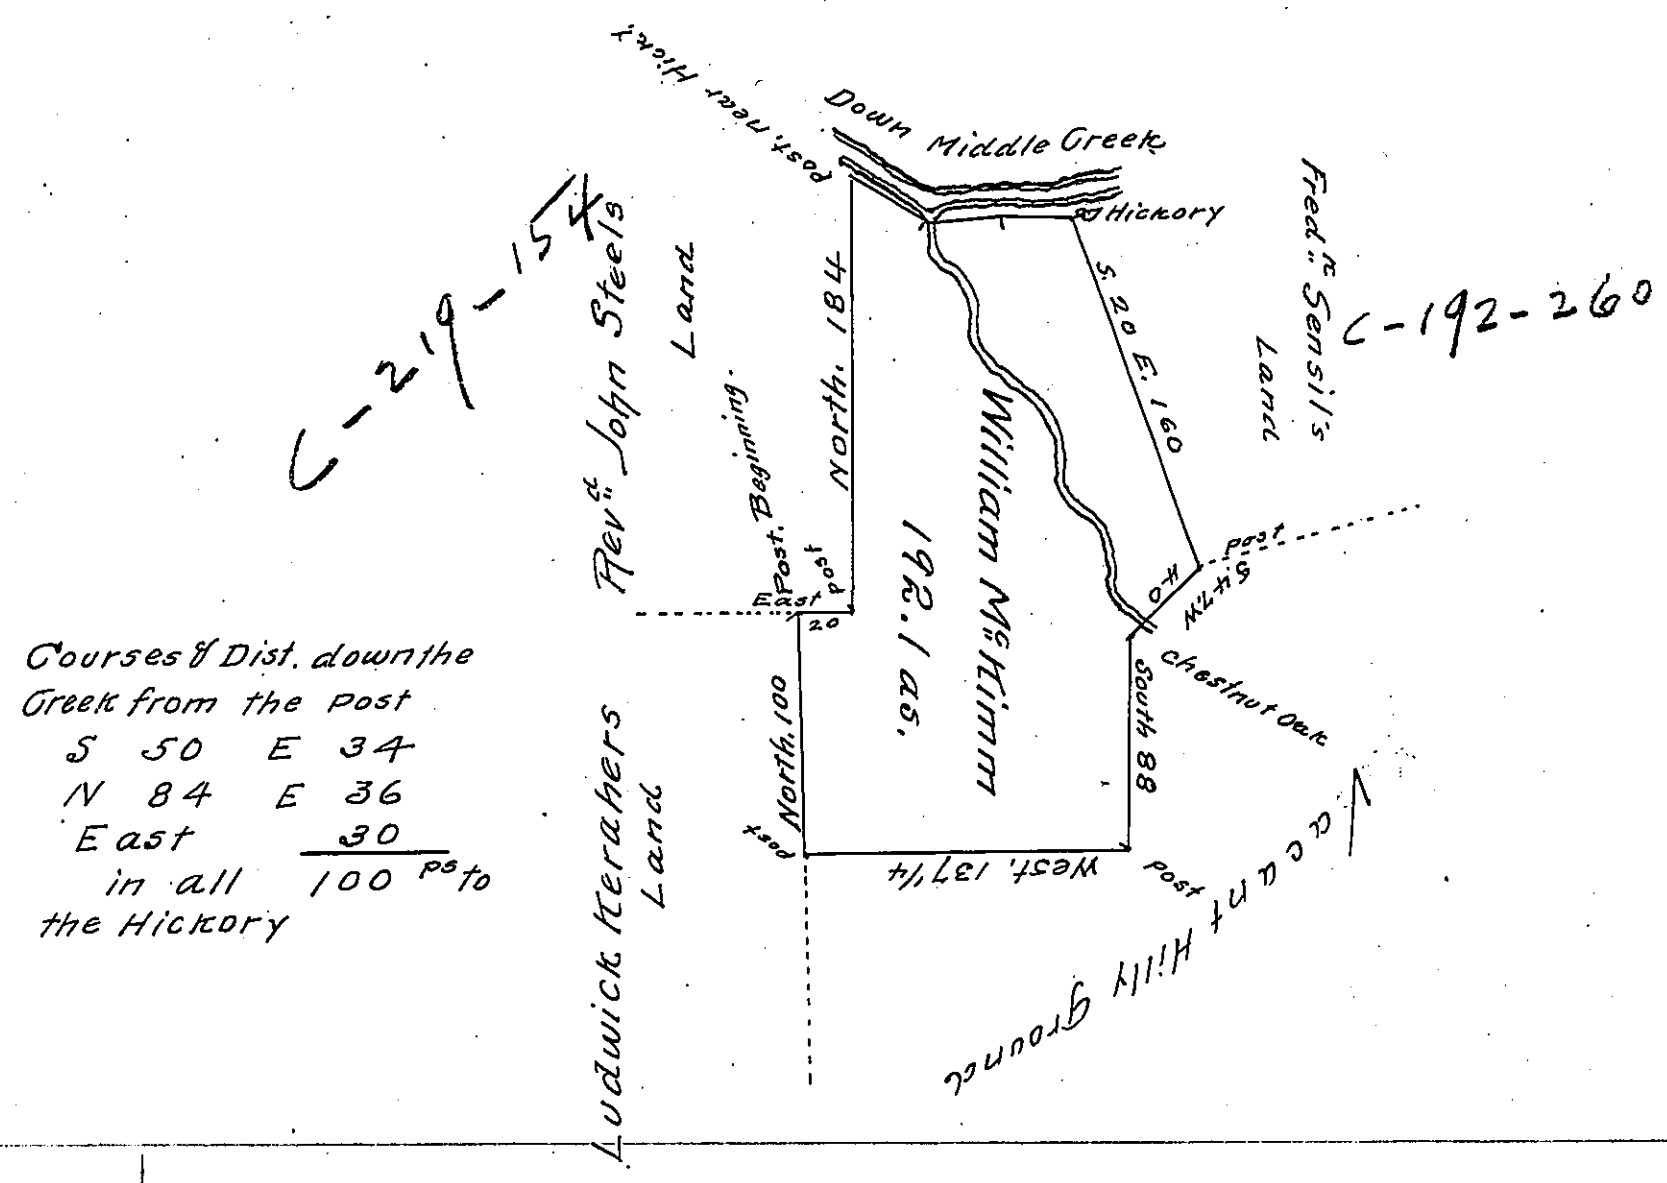

Courses & Dist. down the Creek from the post

S 50	E 34	
N 84	E 36	
East	30	
in all	100	Pos to the Hickory

The Draught of a Tract of Land called ——— situate in Penn's Township Northumberland County Containing One hundred and Ninety two acres and 18 perches with the usual allowance of Six acres p Cent for roads &c.

Surveyed the 19th day of September Anno Dom: 1775 in pursuance of a Warrant to William McKimm bearing date at Philad.a the 21st day of September Anno Domini 1773

P. Wm Maclay

To John Lukens Esq.r S.G.
of Pennsylvania

IN TESTIMONY that the above is a copy of the original remaining on file in the Department of Internal Affairs of Pennsylvania, made conformably to an Act of Assembly approved the 16th day of February, 1833, I have hereunto set my Hand and caused the Seal of said Department to be affixed at Harrisburg, this twenty-sixth *day of* December *1905*

Isaac B. Brown
Secretary of Internal Affairs.