FORM No. I.

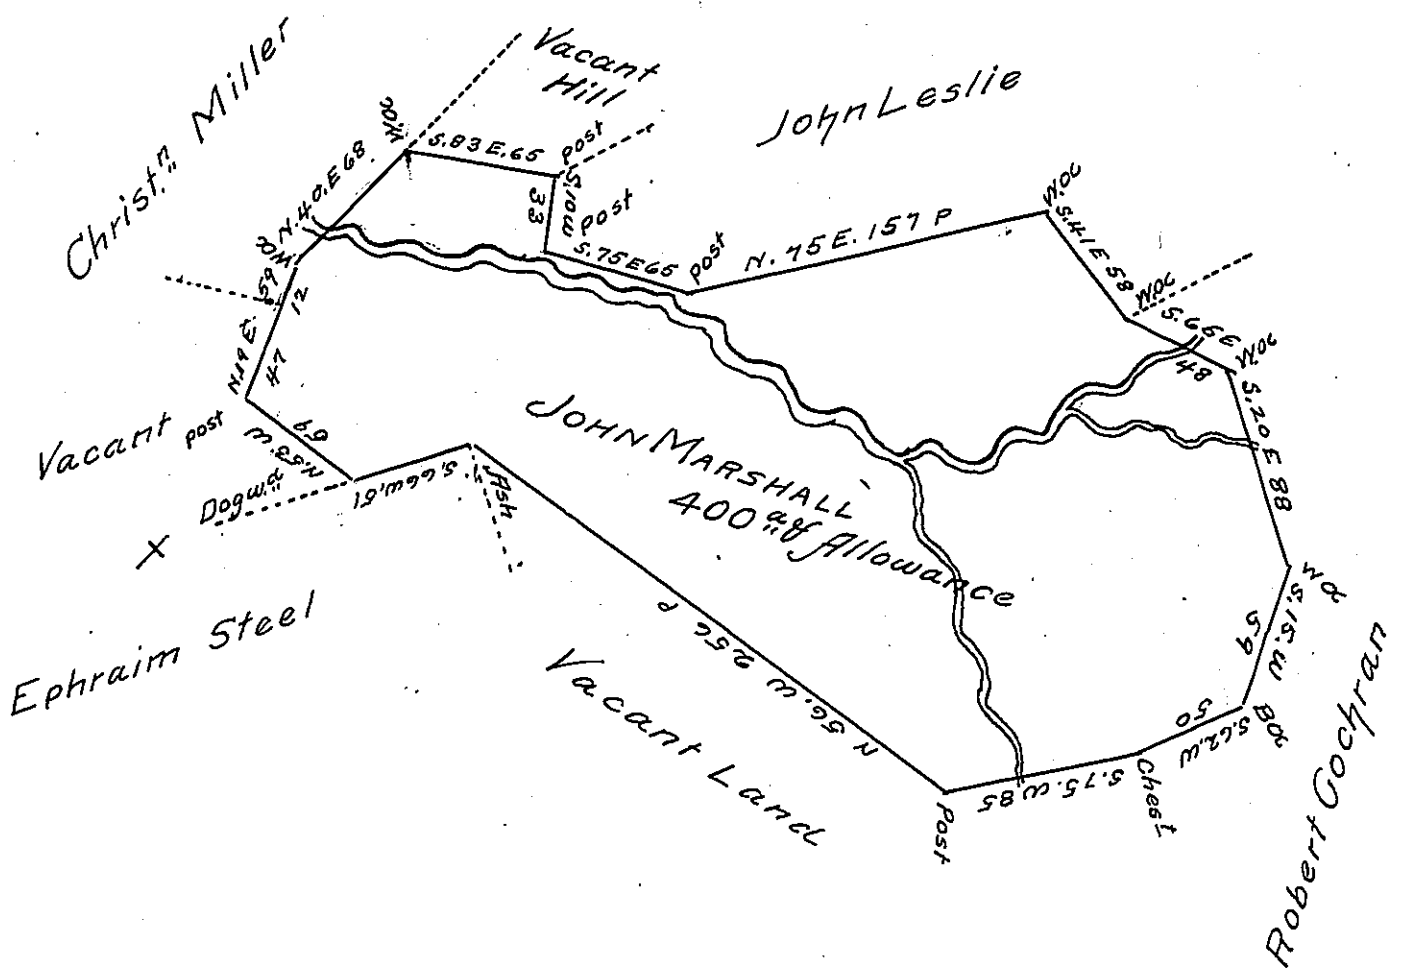

Survey'd to John Marshall including his Improvement on the 25th May 1786 the above described Tract Containing Four hundred acres and Allowance of Six pr Cent

Situate on the waters of Black Legs Creek adjoining land of John Lasley. Robert Cochran and others in Armstrong Township Westmoreland County. By warrant of the 25th Febru-ary 1786

Joshua Elder D.S.

John Lukens Esqr S Genl.

Now Conemaugh To.

IN TESTIMONY that the above is a copy of the original remaining on file in the Department of Internal Affairs of Pennsylvania, made conformably to an Act of Assembly approved the 16th day of February, 1833, I have hereunto set my Hand and caused the Seal of said Department to be affixed at Harrisburg, this fourteenth *day of* December *1905*

Isaac B. Brown

Secretary of Internal Affairs.