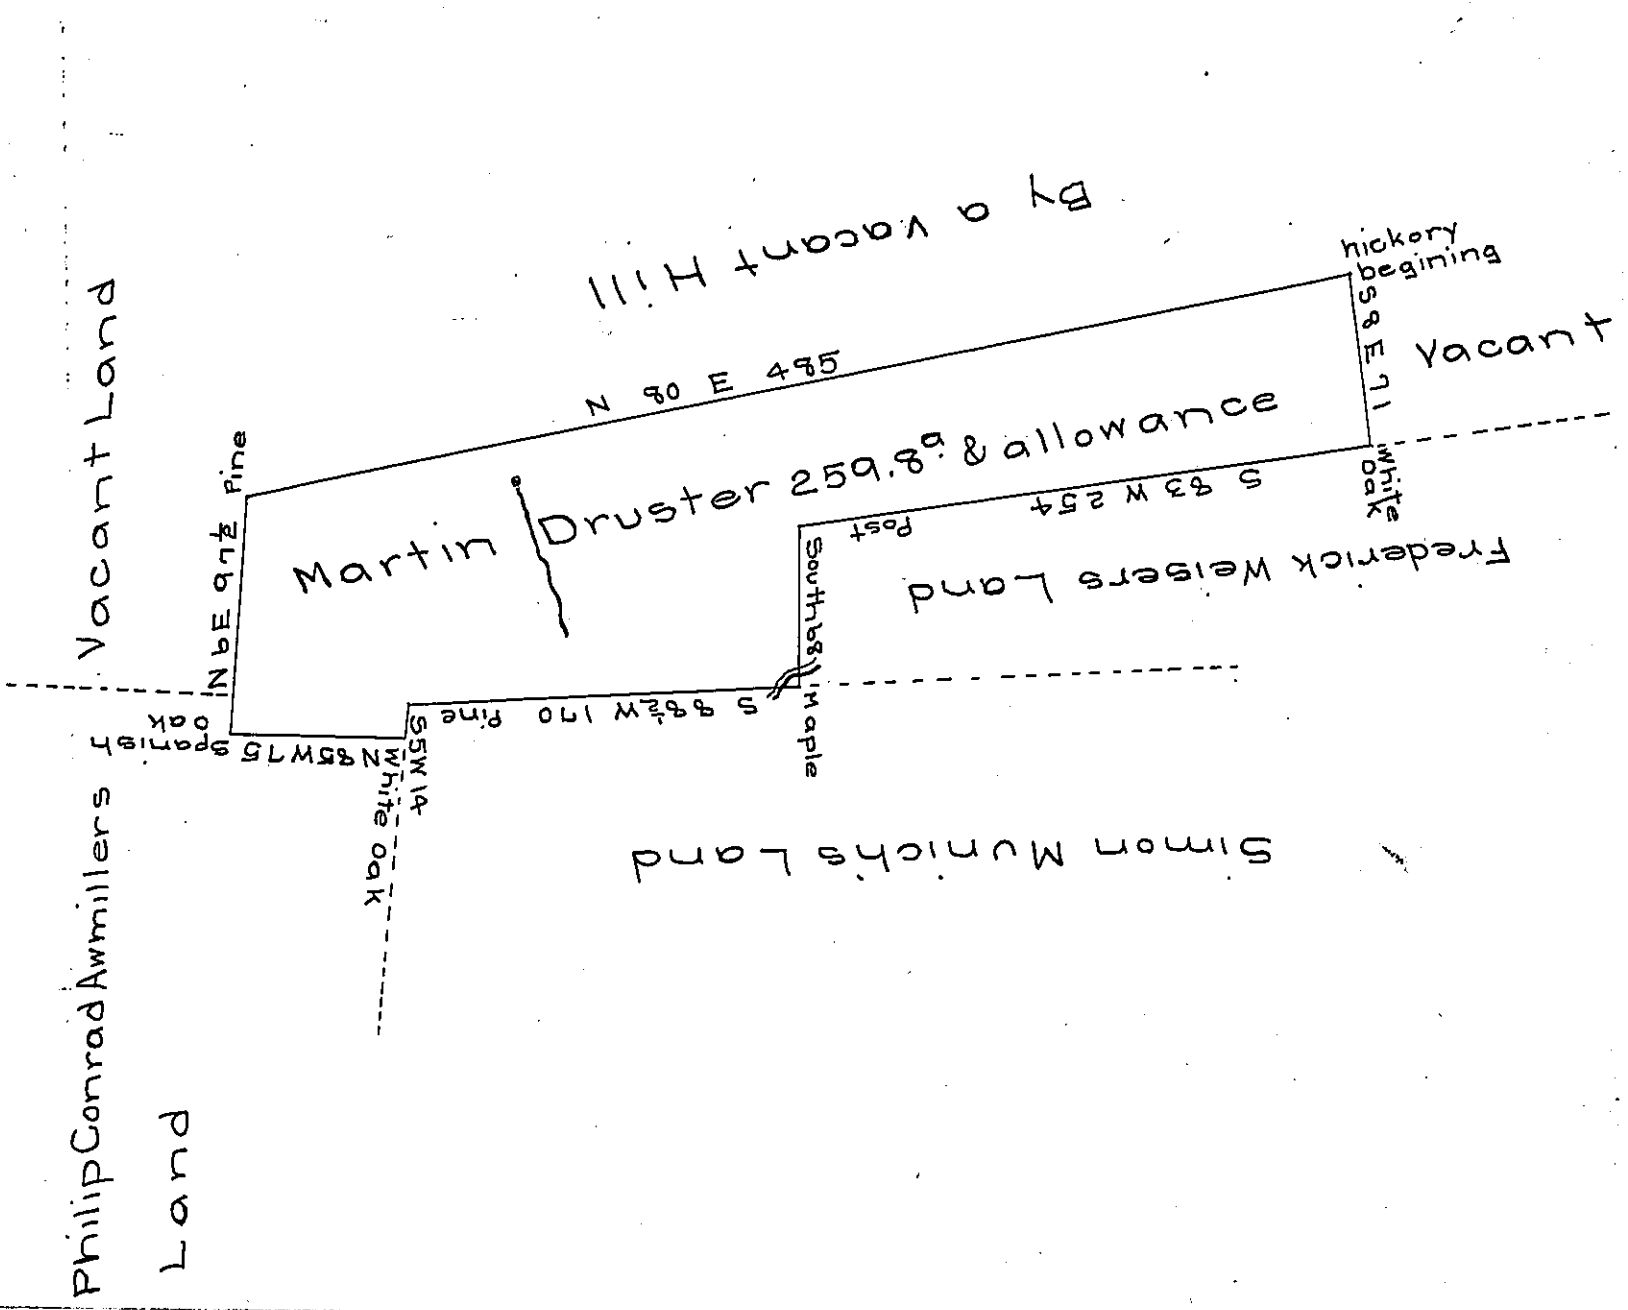


The draught of a tract of land called—situa(obl) in Penns township Northumberland county containing two hundred and fifty nine acres and one hundred and thirty six Perches ~~acres~~ with the usual allowance of six acres ℔ cent for roads surveyed the 12th. day of September Anno Domini 1767 in pursuance of an Order of Survey to Martin Druster bearing date at Philadelphia the 3rd day of September Anno Domini 1766 and numbered 1115.

To John Lukens Esqr Survr Genl of the Province of Pennsylvania } & Wm Maclay

*IN TESTIMONY that the above is a copy of the original remaining on file in the Department of Internal Affairs of Pennsylvania, made conformably to an Act of Assembly approved the 16th day of February, 1833, I have hereunto set my Hand and caused the Seal of said Department to be affixed at Harrisburg, this* thirteenth *day of* December *1905*

Isaac B. Brown

*Secretary of Internal Affairs.*