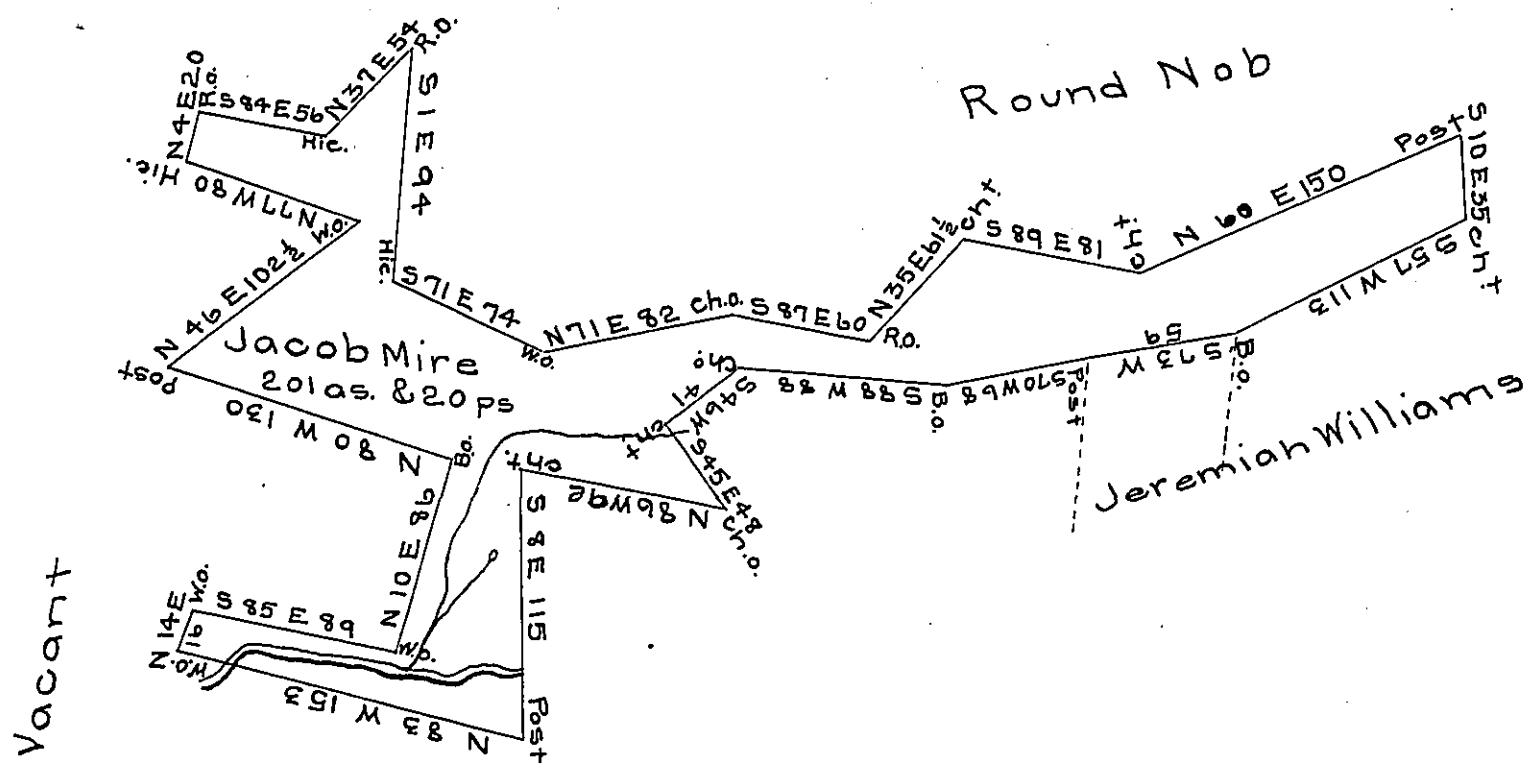

Situated on the West side of the Round Nob in Providence township in the County of Bedford containing two hundred and one acres and twenty perches with the usual allowance of six pr. cent for roads &c. surveyed for Jacob Mire the 16th day of December 1789 in pursuance of a warrant dated June 14th 1785

George Woods D.S.

To Daniel Brodhead Esqr March 28th 1792 examined by me

S.G. George Woods Jun D.S.

IN TESTIMONY that the above is a copy of the original remaining on file in the Department of Internal Affairs of Pennsylvania, made conformably to an Act of Assembly approved the 16th day of February, 1833, I have hereunto set my Hand and caused the Seal of said Department to be affixed at Harrisburg, this twenty-eighth *day of* December *1905*

Isaac B. Brown

Secretary of Internal Affairs.