FORM No. I.

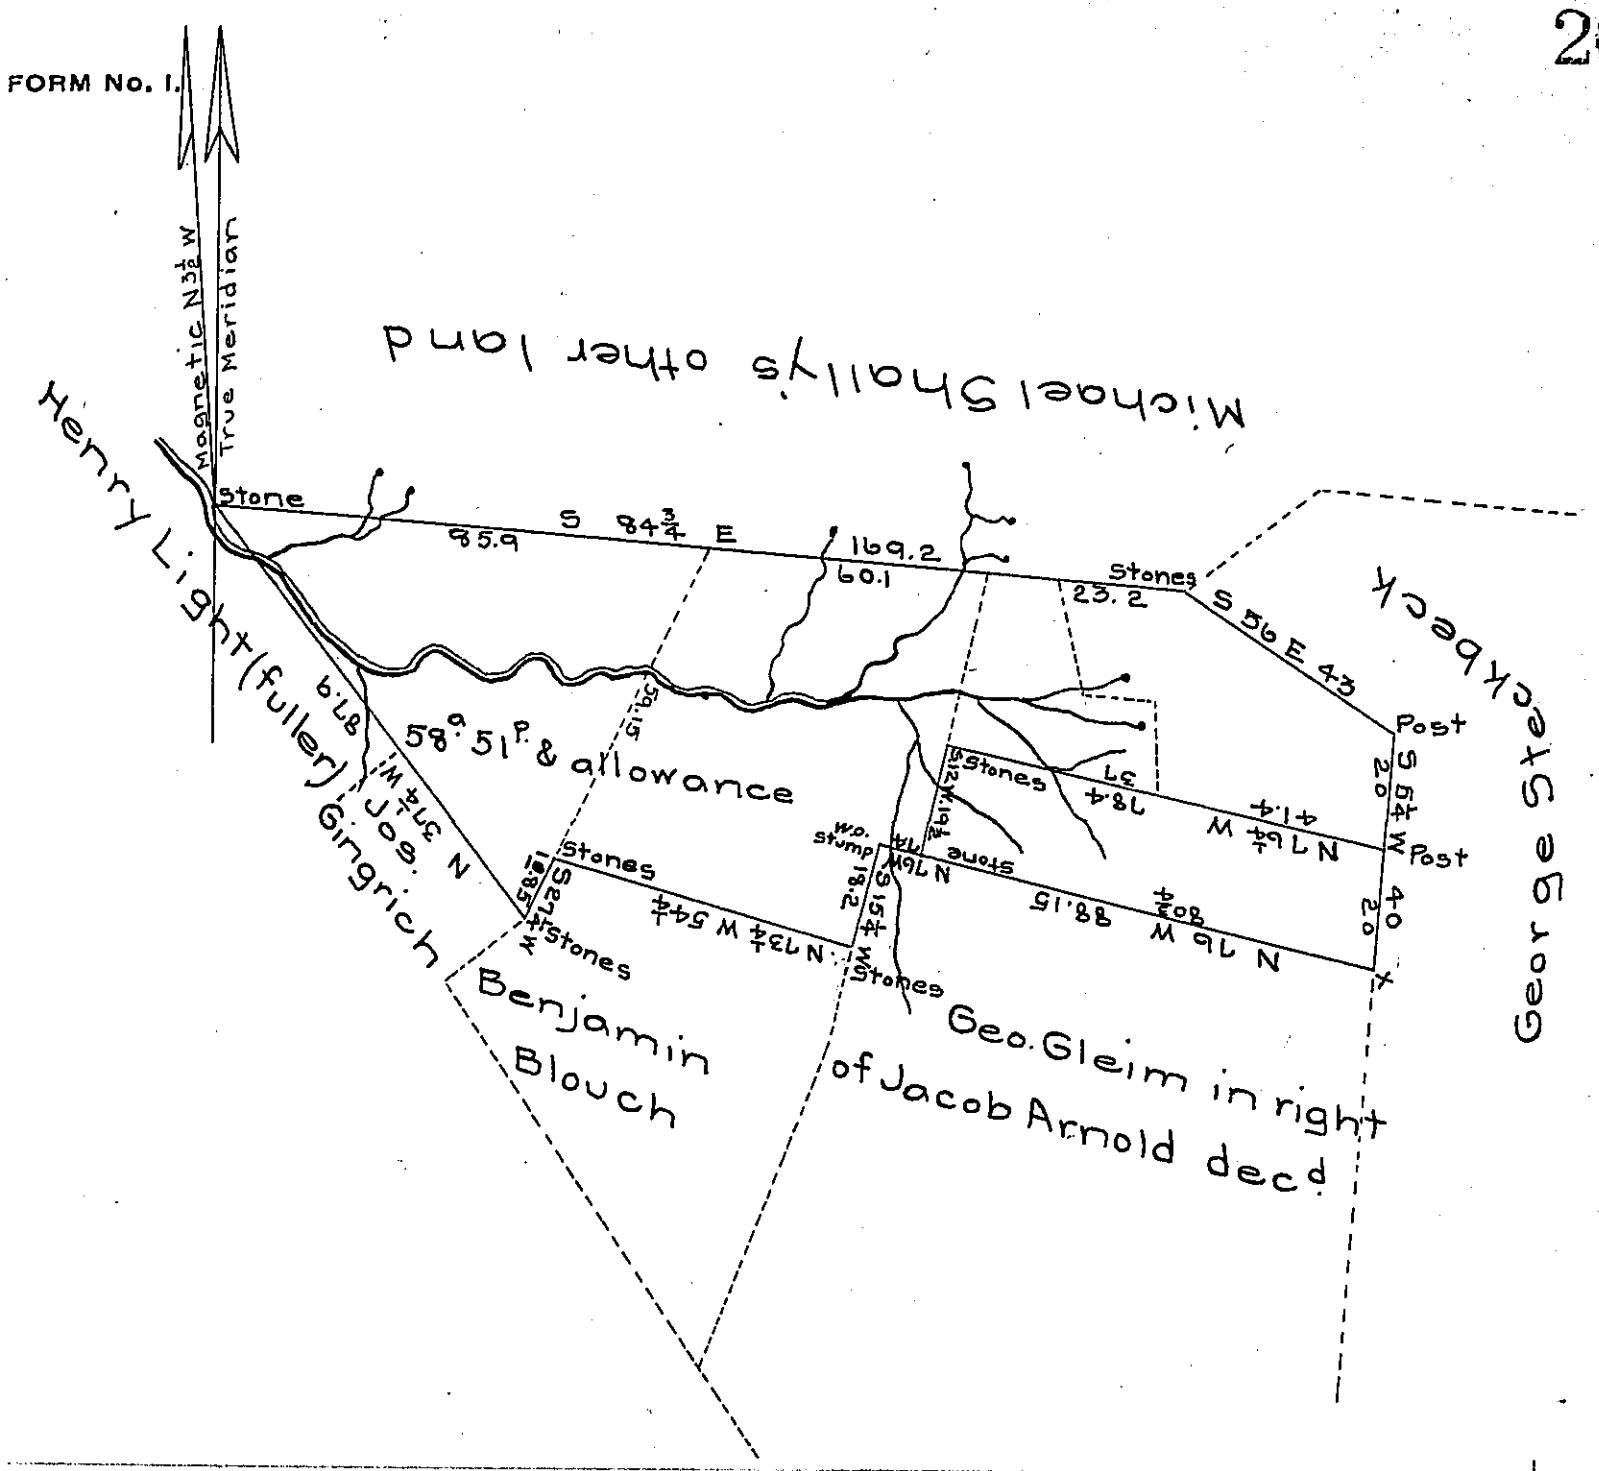

A draft of a tract of land situate in Swatara township Lebanon County containing fifty-eight acres and fifty-one perches & allowance of six per cent for roads &c. Being part of a tract of 206 acres & 132 perches & allowance surveyed on a warrant dated September 25th 1751 to John Miller. Surveyed October 3rd 1851 for Michael Shally.

To J. Porter Brawley
Surveyor General of Pa.

Jos. Brunner Depty
Surveyor of
Lebanon County

IN TESTIMONY that the above is a copy of the original remaining on file in the Department of Internal Affairs of Pennsylvania, made conformably to an Act of Assembly approved the 16th day of February, 1833, I have hereunto set my Hand and caused the Seal of said Department to be affixed at Harrisburg, this eighth *day of* February *1906*

Secretary of Internal Affairs.