FORM No. I.

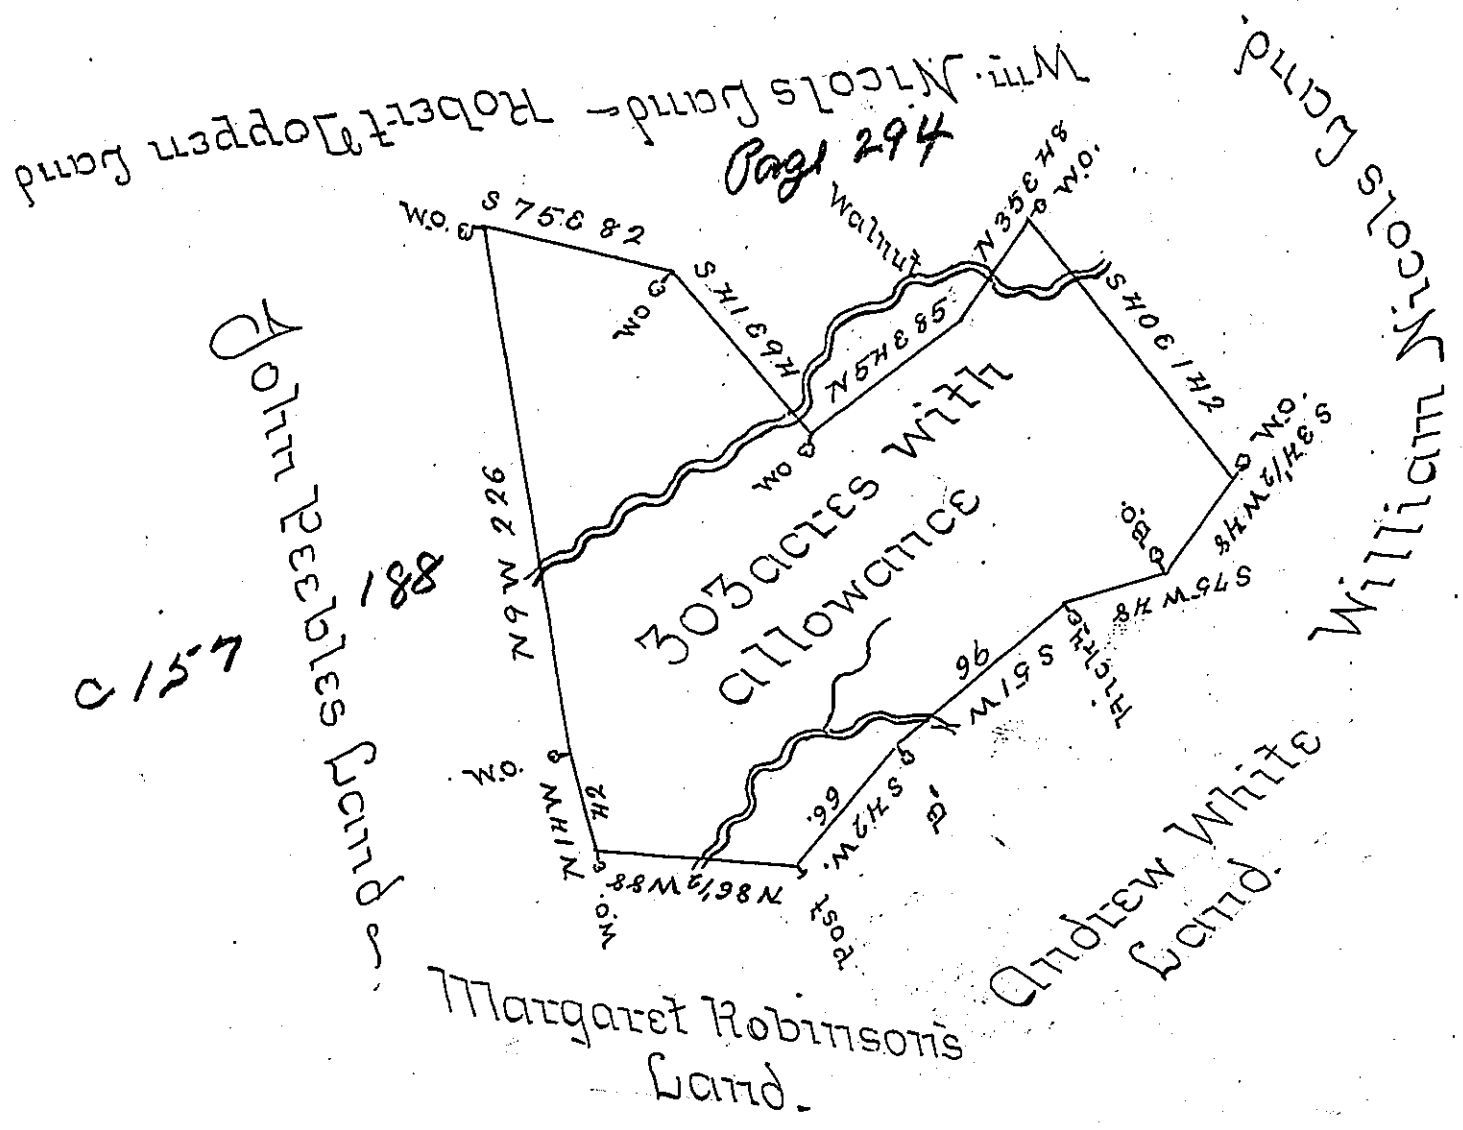

c 157 188

John Nicols Survey

~~December 15th 1754~~ In Pursuance of a Warrant dated the first day of July 1754 ~~Granted~~ Surveyed for Robert Nicols the above Described Tract of Land Situate in Mount pleasant Township Westmoreland County Containing Three Hundred and Three Acres with the Allowance of Six Pr Cent.

December 15th 1754

Benj. Lodge D.S.

John Lukens Esqr
Surveyor Genl
Fees paid

IN TESTIMONY that the above is a copy of the original remaining on file in the Department of Internal Affairs of Pennsylvania, made conformably to an Act of Assembly approved the 16th day of February, 1833, I have hereunto set my Hand and caused the Seal of said Department to be affixed at Harrisburg, this twelfth *day of* March *1906.*

Isaac B. Brown
Secretary of Internal Affairs.