— (see Page 120) —

1423-435
1713

FORM No. I.

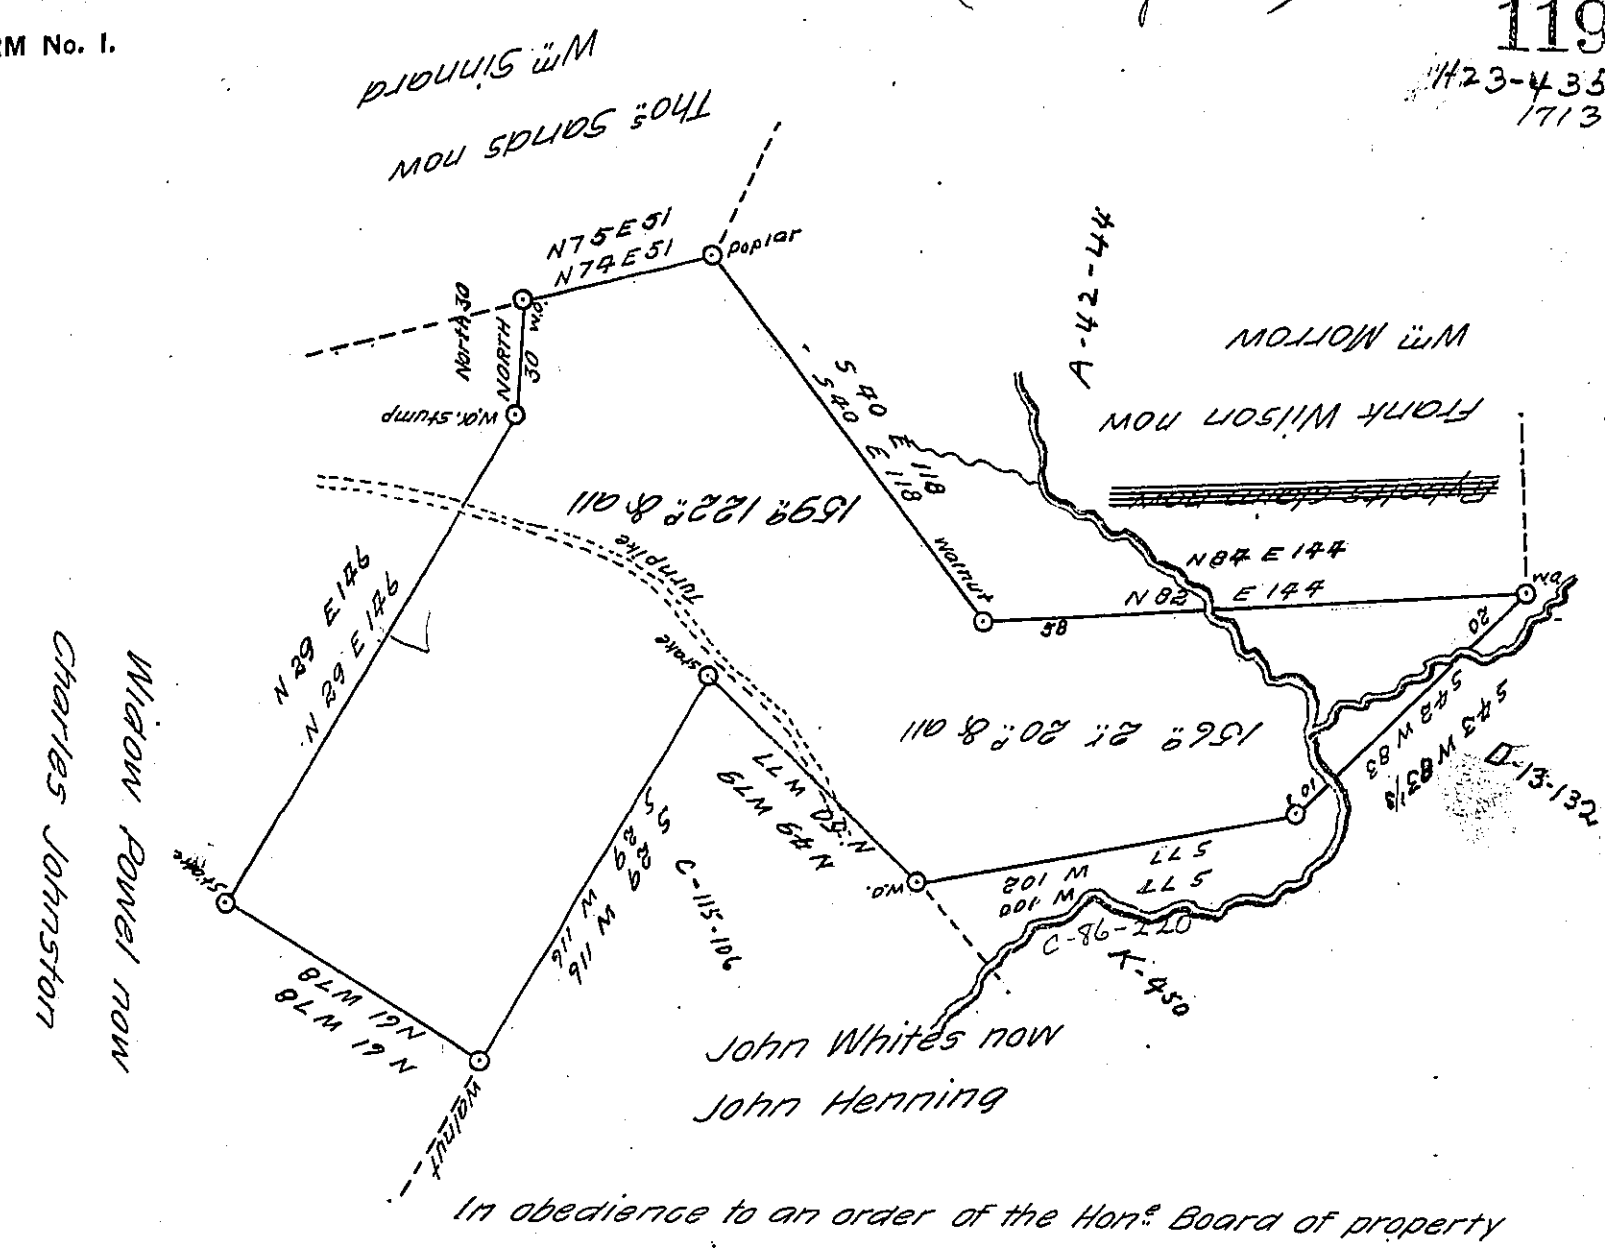

In obedience to an order of the Hon.s Board of property dated Jan.y 7th 1788 and also in pursuance of a warrant dated Nov 6th 1784 was surveyed to Hugh McDonald the above described tract of land containing one hundred and fifty nine acres and and one hundred and twenty two perches with allowances proportioned to six p.r c.t as adjoining lands of Francis Wilson Thos. Sands and others in Pitt Township Westmoreland County Surveyed March 7 1788

John Lukens Esq S.G. — John More D.S.

On examining the above survey I found it would not close by the tables I then went on the ground and traced the lines having with me the draughts & the owners of the adjoining surveys I have put the field work of Mr Mores survey in red that you may see the difference the survey as connected contains one hundred and fifty six acres two roods and twenty perches & allowances of six p.r c.t surveyed Feb 10th 1826

Gabriel Martin Jr. Esq Surveyor General — R Hilands D.S.

IN TESTIMONY that the above is a copy of the original remaining on file in the Department of Internal Affairs of Pennsylvania, made conformably to an Act of Assembly approved the 16th day of February, 1833, I have hereunto set my Hand and caused the Seal of said Department to be affixed at Harrisburg, this nineteenth *day of* December *1905*

Secretary of Internal Affairs.