FORM No. 1.

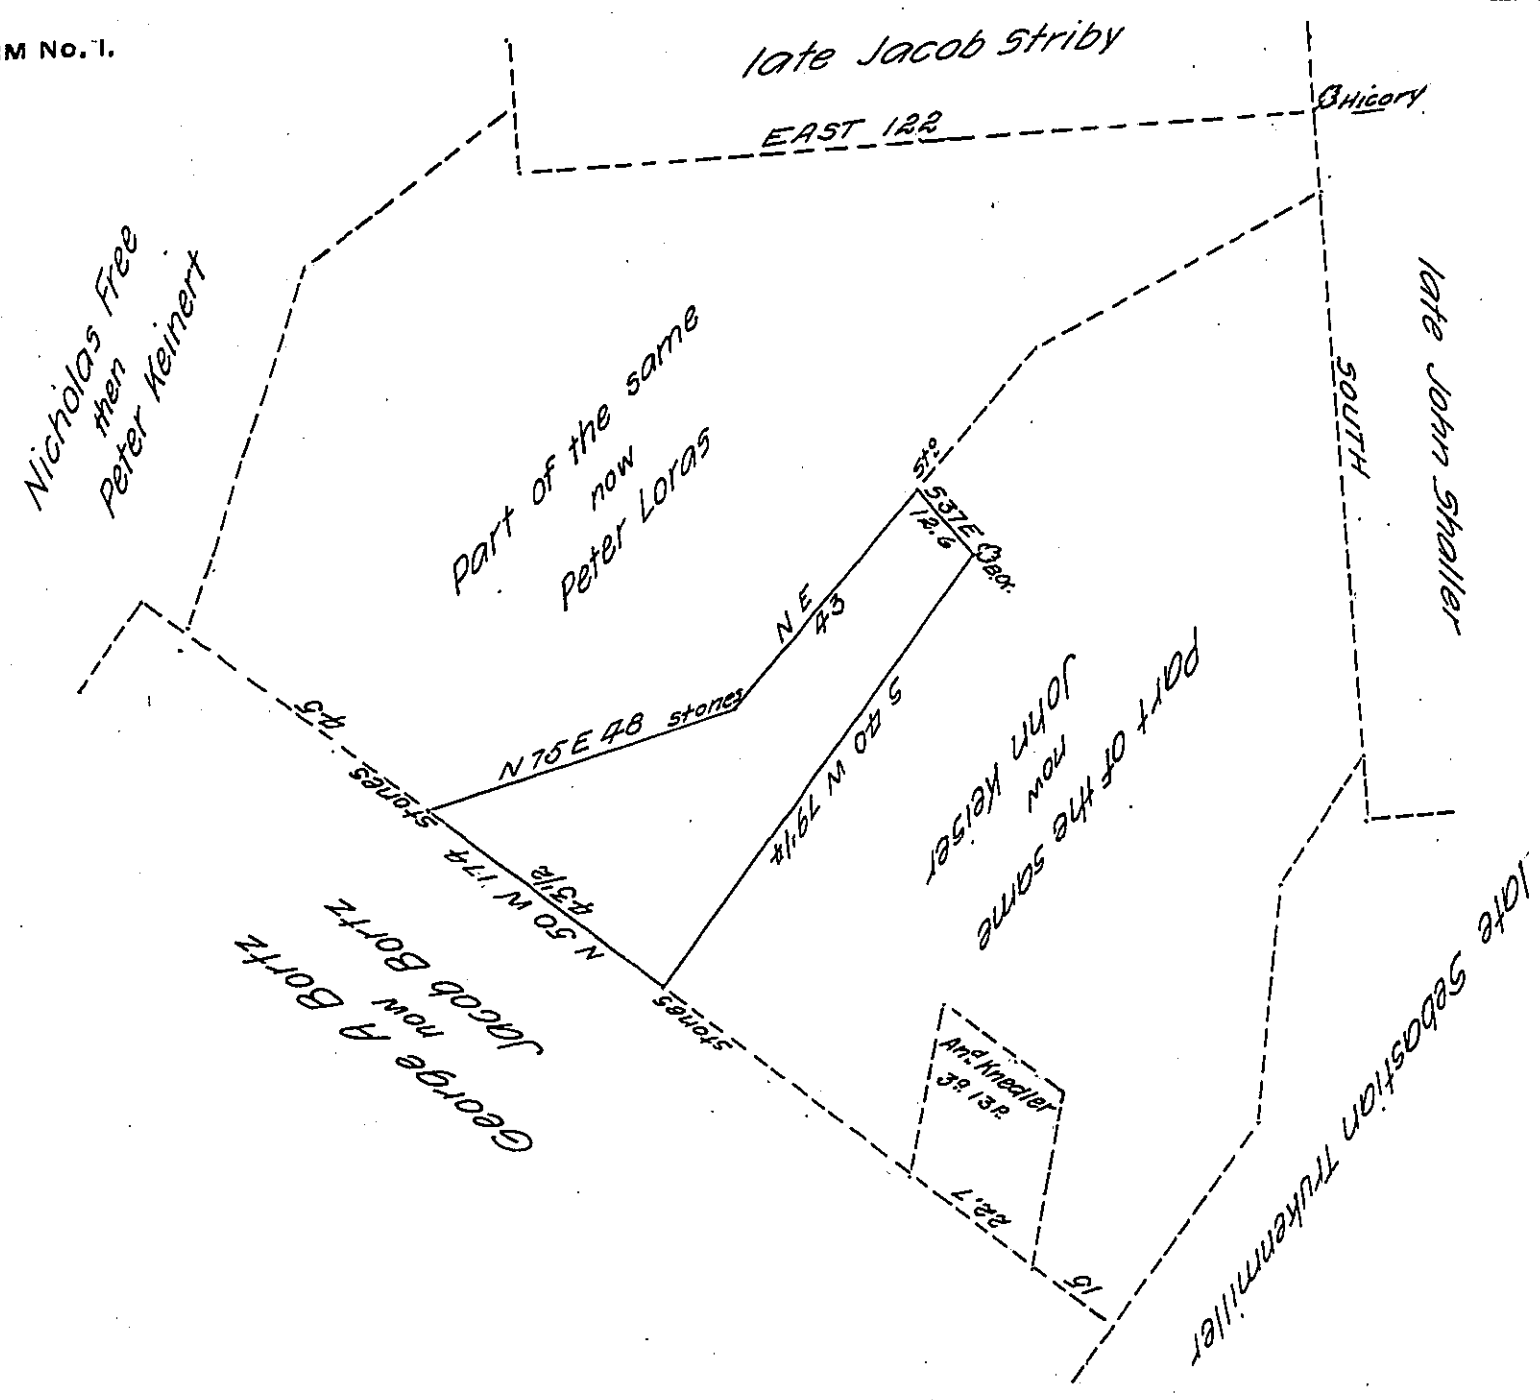

A draught of a tract of land situate in Maccungie township in the County of Lehigh containing ten acres fifty perches & allowance of 6 P cent &c being part of one hundred twenty five acres thirty six perches & allowance originally surveyed by warrant dated 26th August 1752 to George Mayne the above belonging to Solomon Diefenderfer

Gabriel Hiester Es. S.G.

Geo. S. Eisenhart – –

Septr 14 1827

IN TESTIMONY that the above is a copy of the original remaining on file in the Department of Internal Affairs of Pennsylvania, made conformably to an Act of Assembly approved the 16th day of February, 1833, I have hereunto set my Hand and caused the Seal of said Department to be affixed at Harrisburg, this twenty ninth *day of* January *1906*

Isaac B. Brown

Secretary of Internal Affairs.