FORM No. I.

95
H40-552
2-173

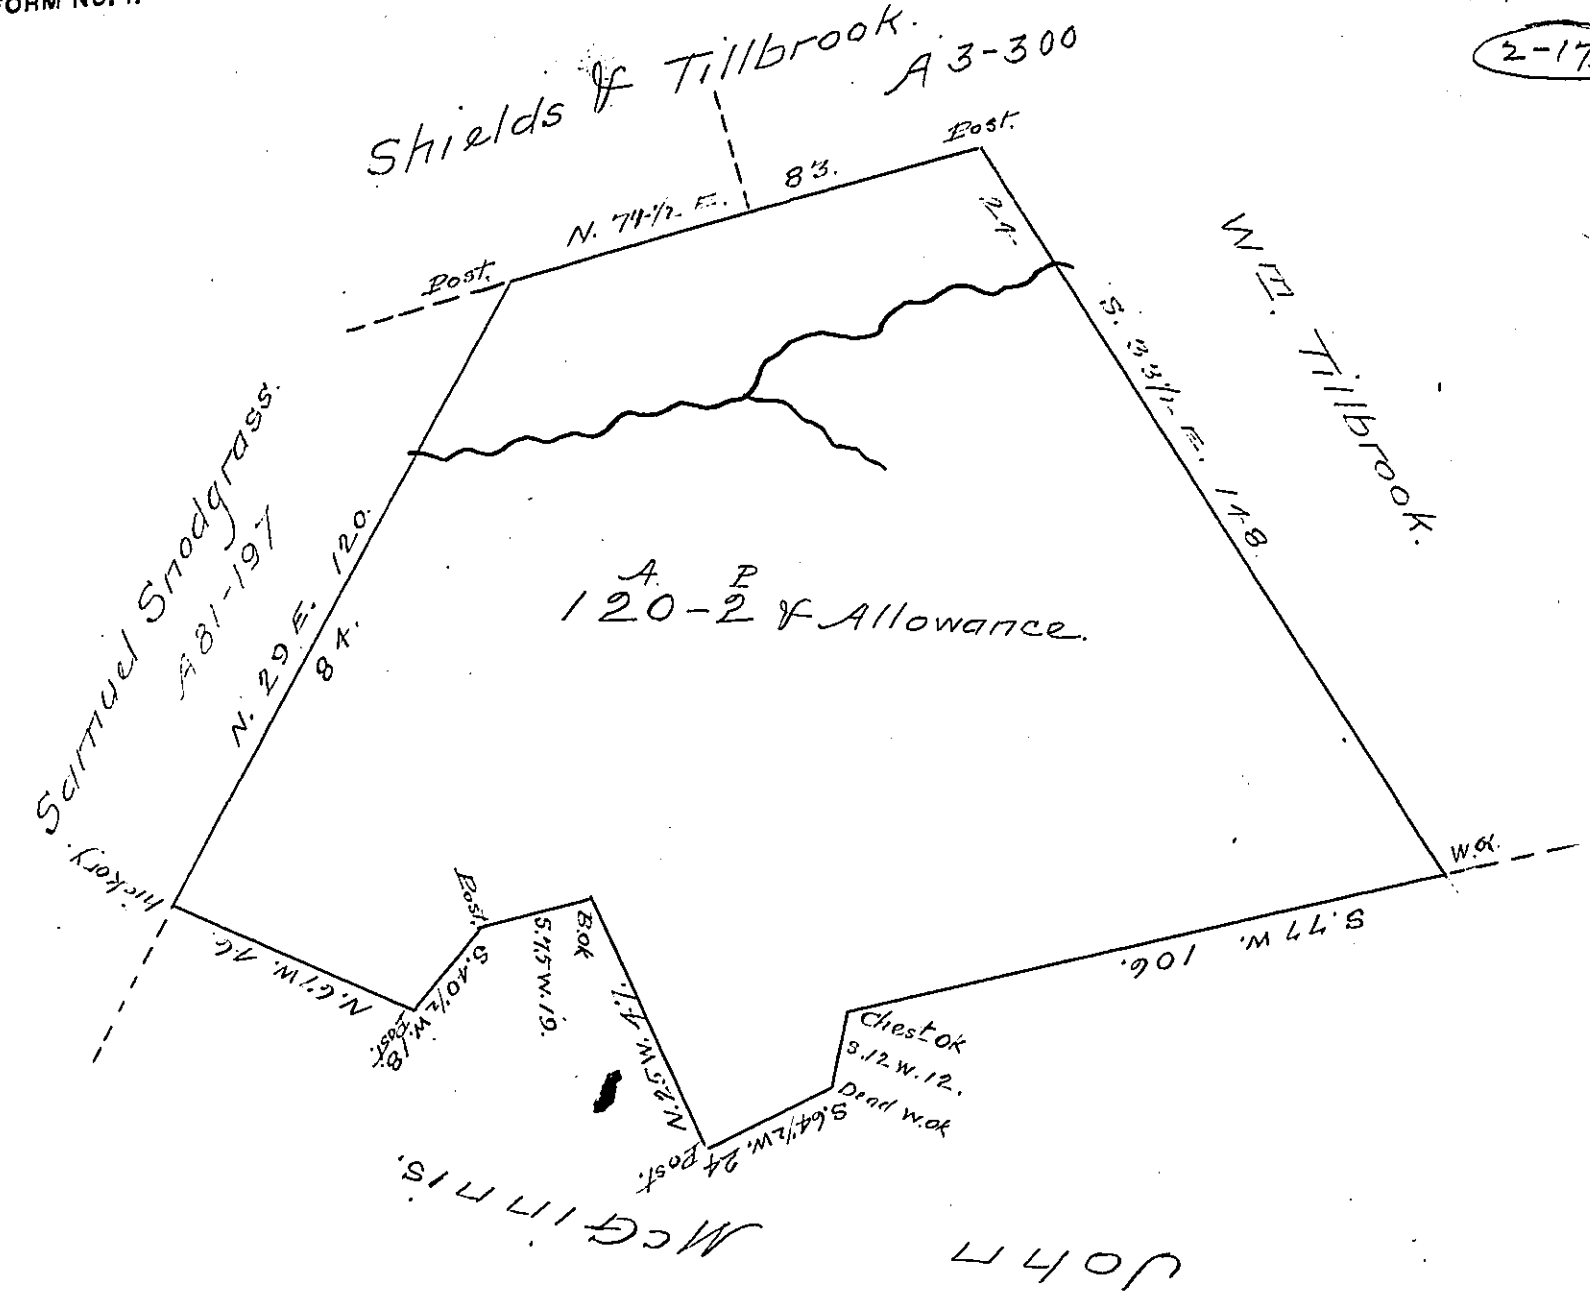

The above is a Draught of a Survey made March 19th 1839 in pursuance of a Warrant granted to Samuel McMun Dated March 9th 1839 for 140 Acres. Containing one hundred and Twenty Acres & two perches & Allowance of six per cent situate in Plum Township Allegheny County on the waters of Dirty Camp Run on which there is an actual Settlement & improvement —

Stephen Woods D.S.

John Taylor Esq.
Surveyor General

IN TESTIMONY that the above is a copy of the original remaining on file in the Department of Internal Affairs of Pennsylvania, made conformably to an Act of Assembly approved the 16th day of February, 1833, I have hereunto set my Hand and caused the Seal of said Department to be affixed at Harrisburg, this fifth *day of* March *1906.*

Secretary of Internal Affairs.