FORM No. I.

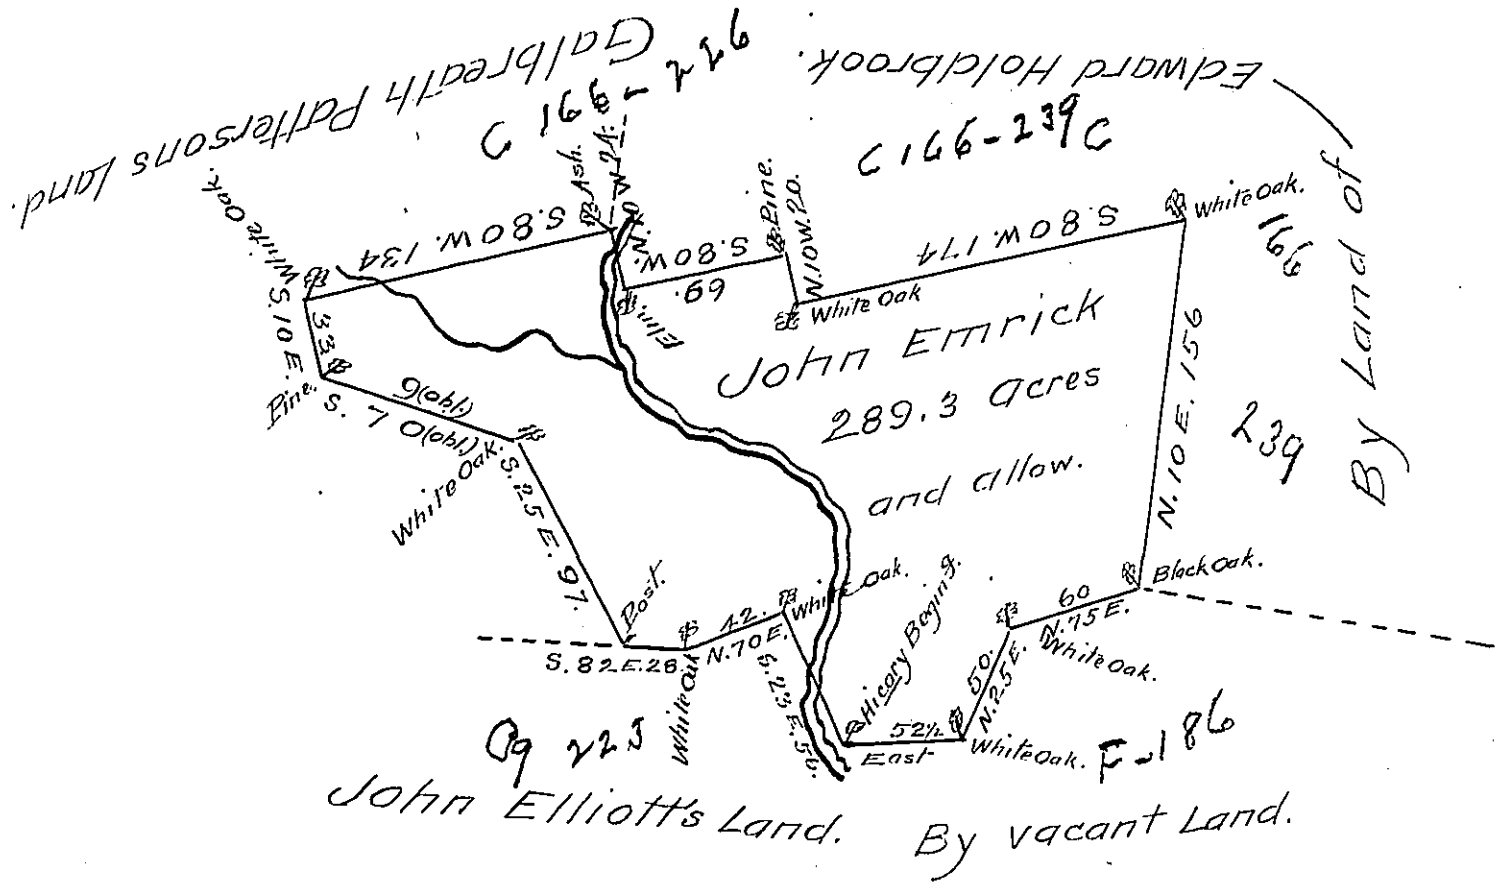

The (obl.)ght of a Tract of Land called Emrickton situate on the no(obl.) Branch of Buffaloe Creek in the County of Berks containing Two Hundred Eighty Nine acres 54 Perches with the usual allowance of six acres ℔ Cent for Roads surveyd the 7th day of August Anno Dom: 1769 In Pursuance of an Order of survey to John Emrick Bearing Date at Philadᵃ the 3ᵈ. day of April Anno Dom: 1769 and numbered 223 –

℔ Wm. Maclay D.S.

To John Lukens Esqr.
S.G. of Pennsylvania –

IN TESTIMONY that the above is a copy of the original remaining on file in the Department of Internal Affairs of Pennsylvania, made conformably to an Act of Assembly approved the 16th day of February, 1833, I have hereunto set my Hand and caused the Seal of said Department to be affixed at Harrisburg, this tenth *day of* April *1906.*

Isaac B. Brown
Secretary of Internal Affairs.