FORM No. 1.

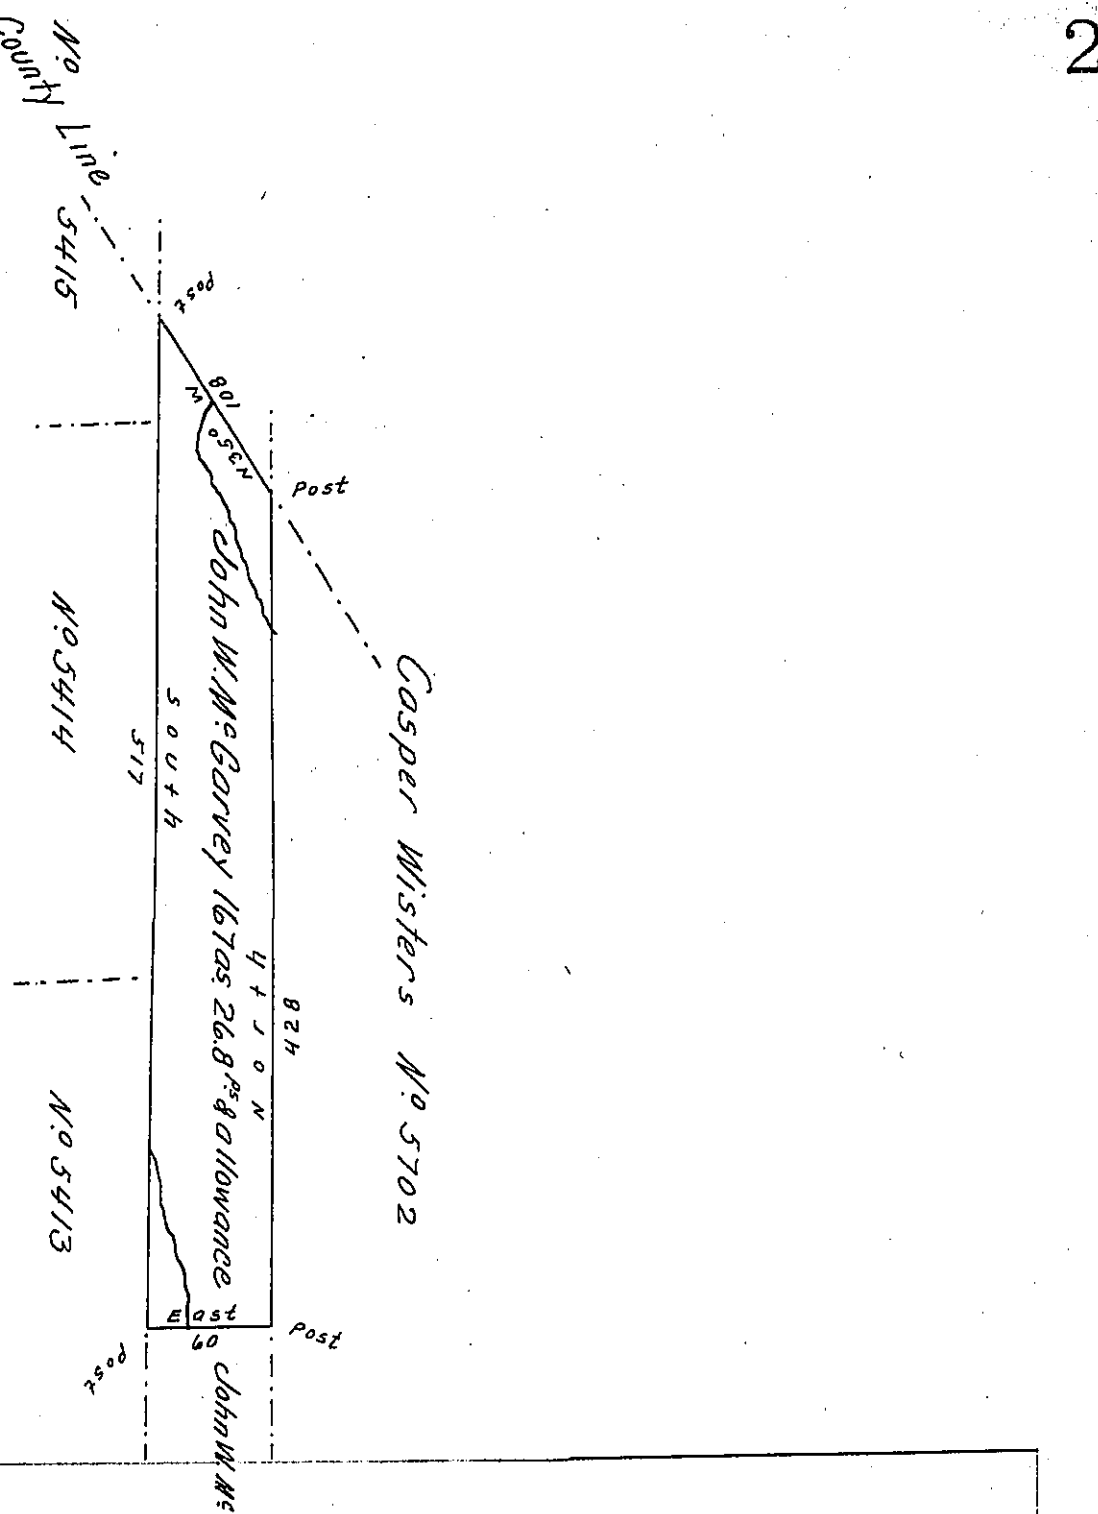


Draft of a tract of land Containing 167 A.s 26.8 perches And Allowance of Six per Cent for Roads &c. Situate in Karthaus Township in the County of Clearfield Surveyed the 28th day of October 1871 in pursuance of A Warrant granted to John W. Mc Garvey Dated the 12th day of October 1871.

S. F. McCloskey C.S.

To Jacob M. Campbell S.G.

*IN TESTIMONY* that the above is a copy of the original remaining on file in the Department of Internal Affairs of Pennsylvania, made conformably to an Act of Assembly approved the 16th day of February, 1833, I have hereunto set my Hand and caused the Seal of said Department to be affixed at Harrisburg, this eleventh day of April 1906

Secretary of Internal Affairs.

Lehigh County
Henry Werft