FORM No. 1.

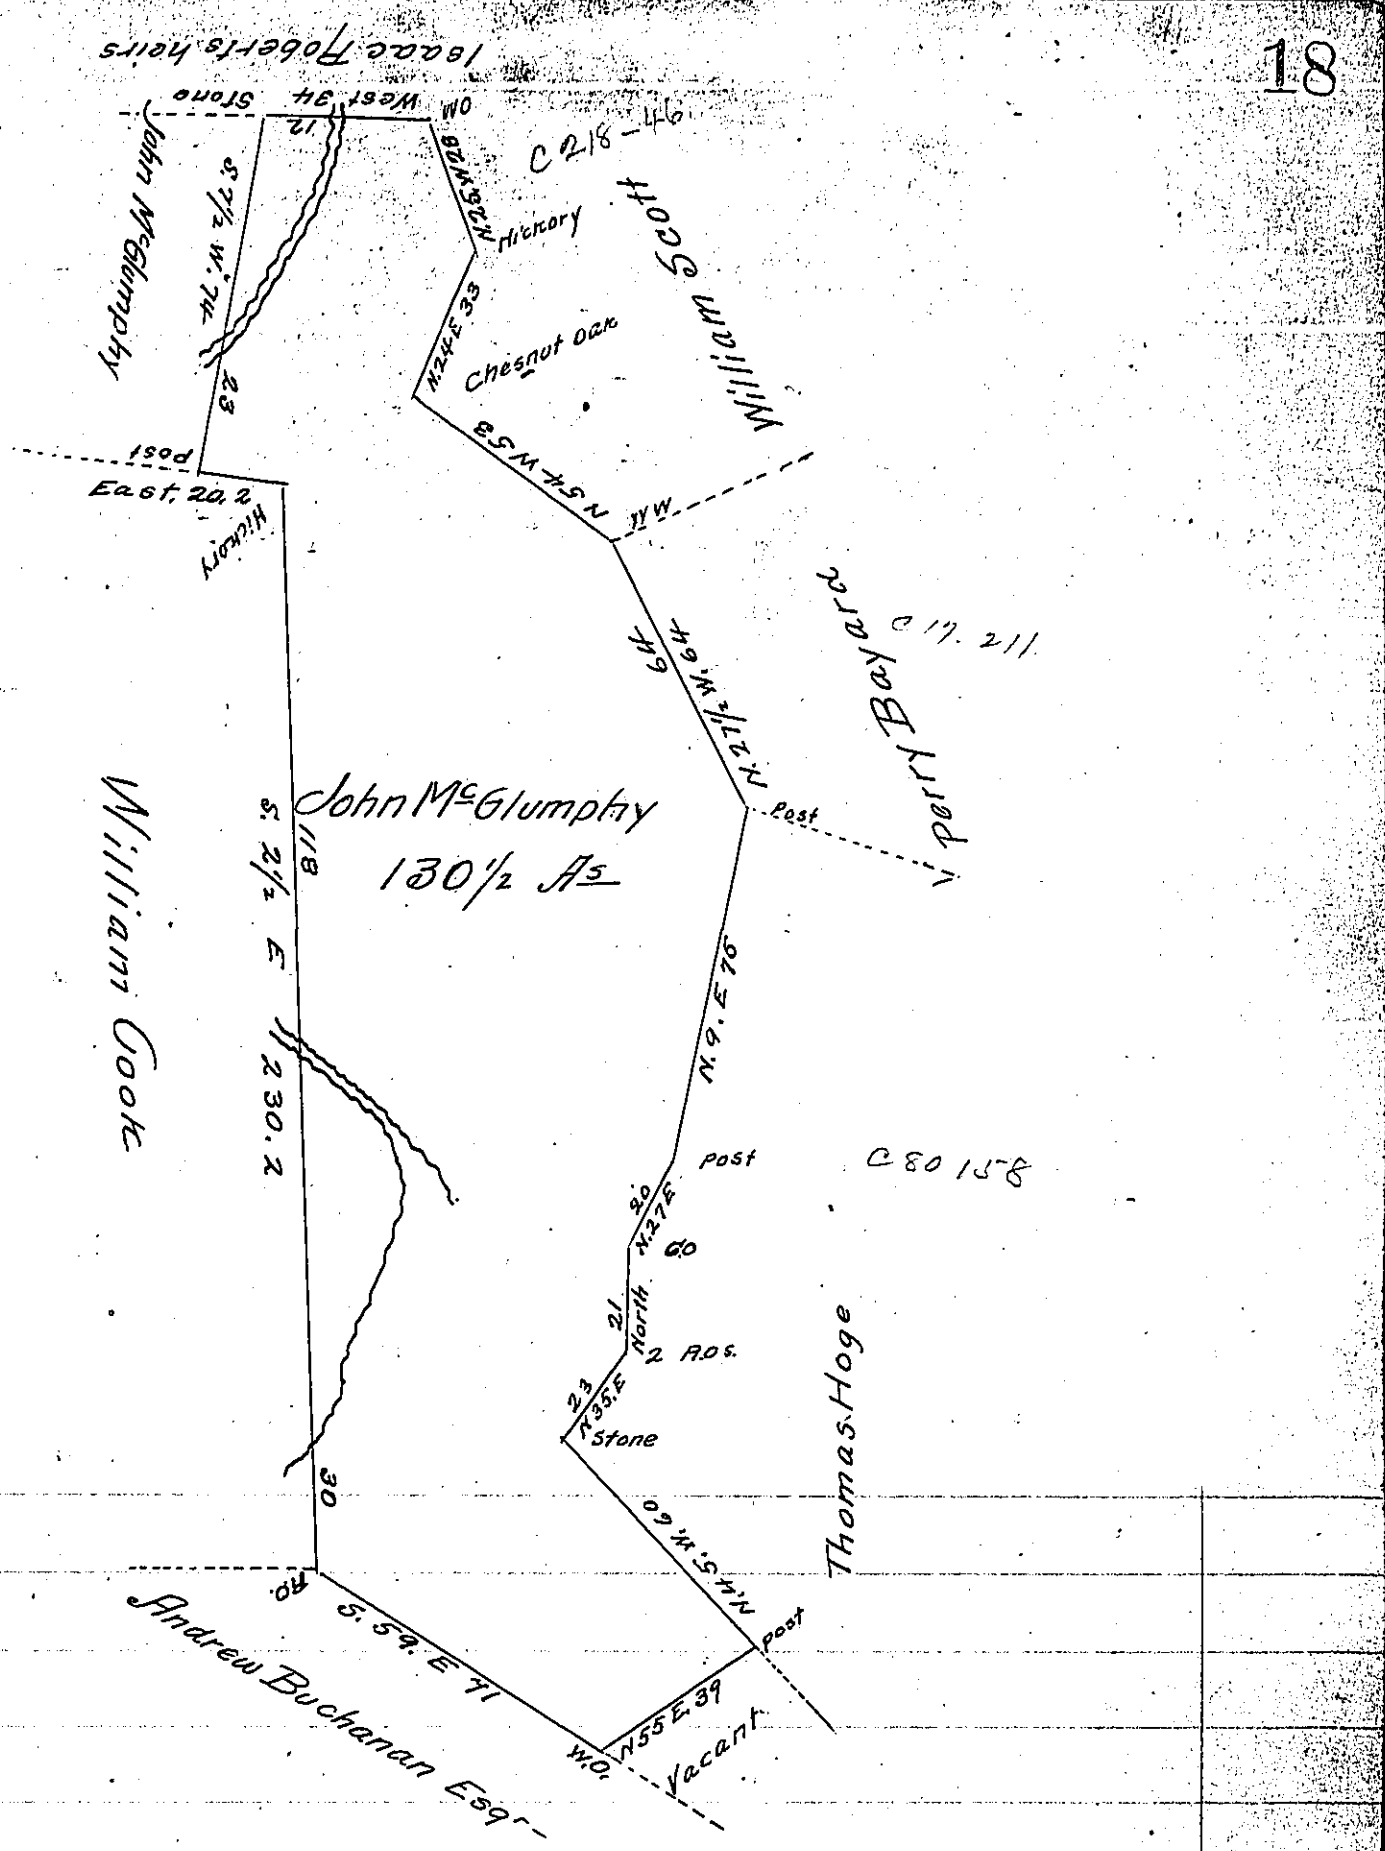

130½ As

The above is a draught of resurvey made October the 3rd day 1827 in pursuance of an order of the board of Property granted to John McGlumphy bearing date the 5th of September 1827 and also of a warrant granted said McGlumphy bearing date the 27th of Dec. 1816 containing 130 acres & 80 perches and the usual allowance. Situate in Center township in the County of Greene

John Forayce D.S.

To Gabriel Hiester Esqr S.G.

IN TESTIMONY that the above is a copy of the original remaining on file in the Department of Internal Affairs of Pennsylvania, made conformably to an Act of Assembly approved the 16th day of February, 1833, I have hereunto set my Hand and caused the Seal of said Department to be affixed at Harrisburg, this thirteenth *day of* February *1906*

Isaac D. Barnes

Secretary of Internal Affairs.