FORM No. I.

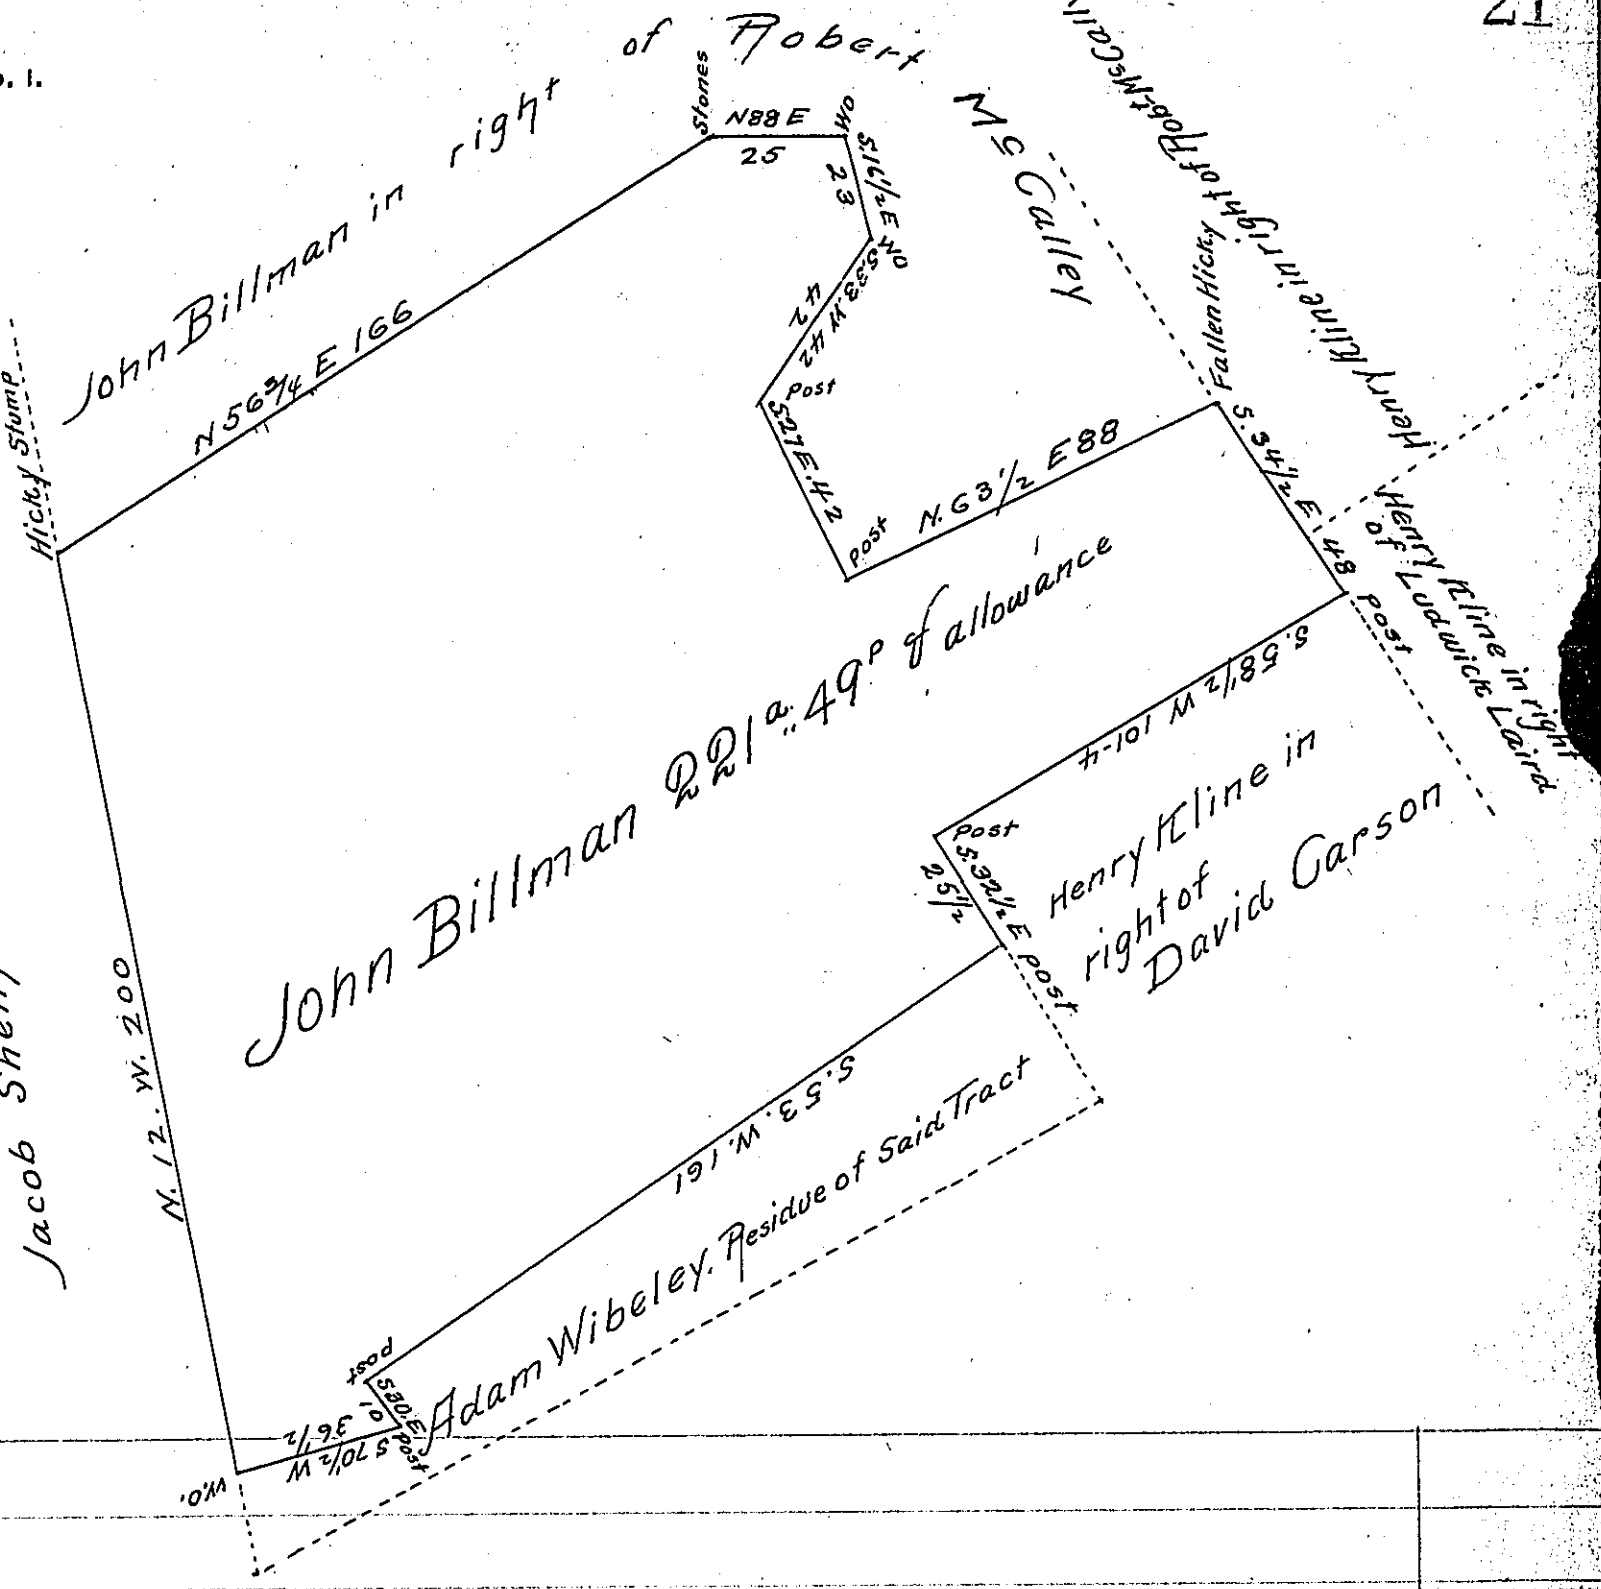

Situate in Tyrone Township Perry County containing Two hundred twenty one acres Forty Nine perches & allowance of Six per cent for roads &c. part of 253¼ a. Surveyed May 31st. 1771 in pursuance of a Warrant granted William Miller dated June 3d. 1762 Surveyed as above October 22nd. 1828 For John Billman the the present Owner to patent

pr. Wm. Wilson D.S.

Gabriel Hiester Esqr
Surveyor General of Pa.

IN TESTIMONY that the above is a copy of the original remaining on file in the Department of Internal Affairs of Pennsylvania, made conformably to an Act of Assembly approved the 16th day of February, 1833, I have hereunto set my Hand and caused the Seal of said Department to be affixed at Harrisburg, this nineteenth *day of* February *1906*

Isaac D. Barnes

Secretary of Internal Affairs.