FORM No. 1.

27

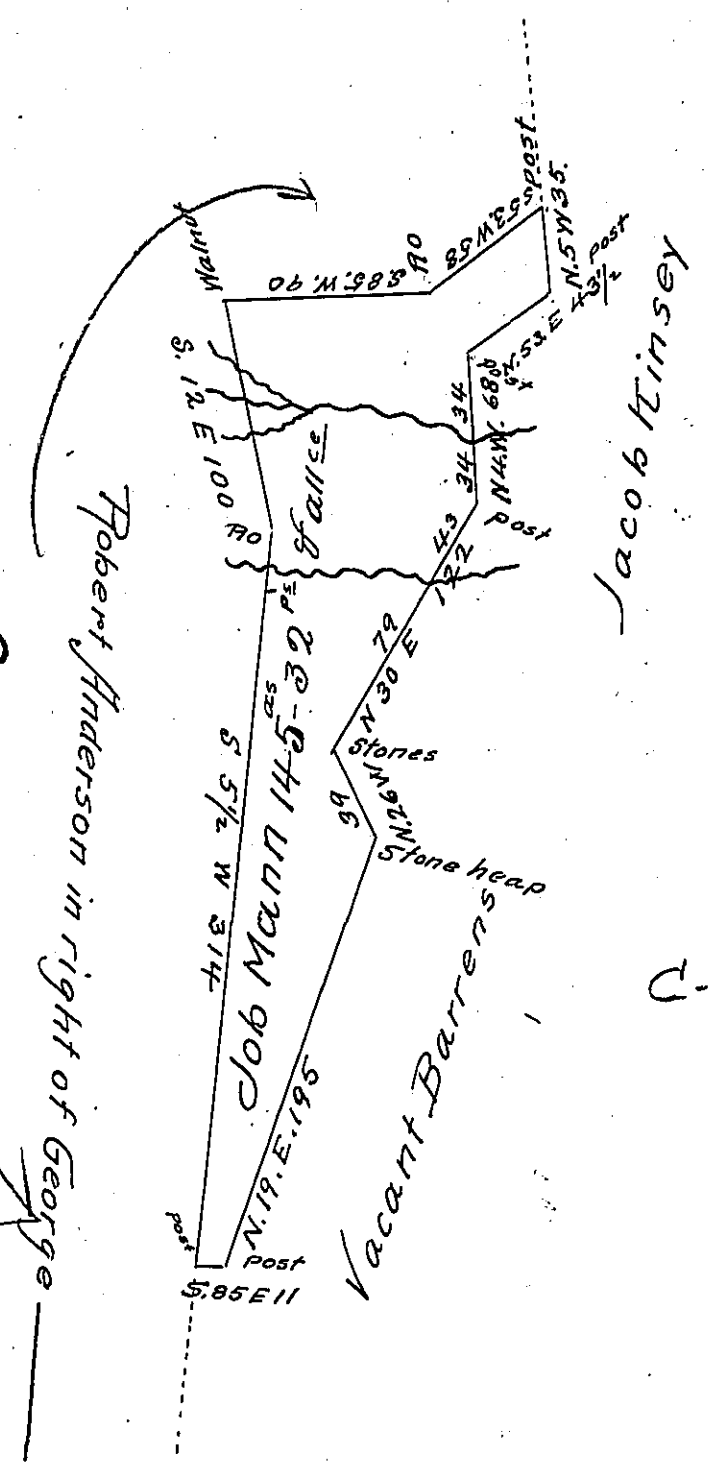

Situate on the East side of the Alleghany Mountain in Napier Township Bedford County containing 145 as & 32 perches and the ~~usual~~ allowance of Six pr Ct for roads &c.

Surveyed for Job Mann the 28th day of April 1830 under the directions of James Piper Esq. late D.S. on Warrant dated the 15th day of March 1830 for 100 as

John Bennett D.S.

To Jacob Spangler Esq. S.G.

IN TESTIMONY that the above is a copy of the original remaining on file in the Department of Internal Affairs of Pennsylvania, made conformably to an Act of Assembly approved the 16th day of February, 1833, I have hereunto set my Hand and caused the Seal of said Department to be affixed at Harrisburg, this nineteenth *day of* February *1906*

Isaac B. Brown

Secretary of Internal Affairs.