FORM No. I.

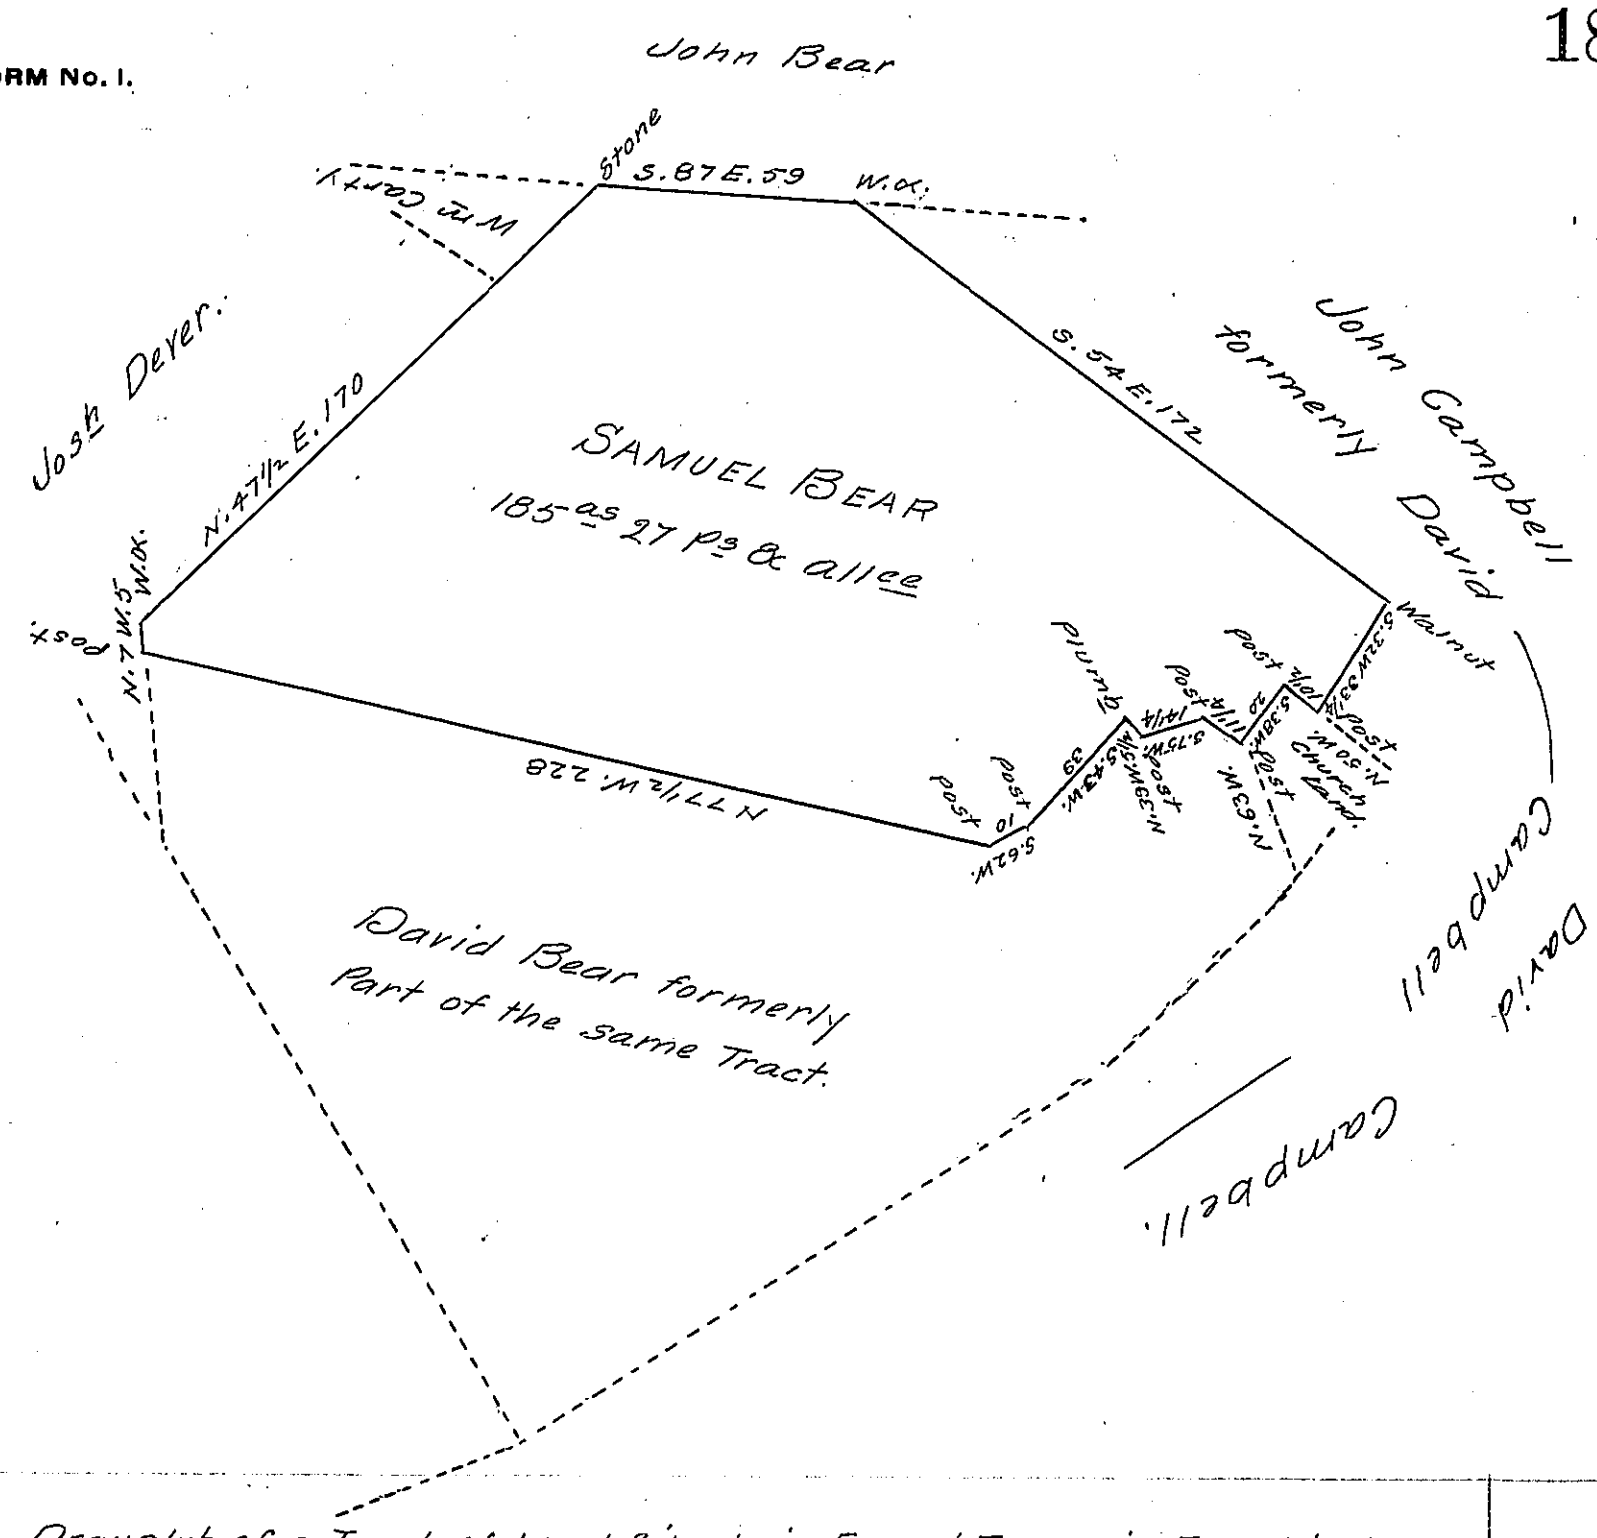

Draught of a Tract of Land Situate in Fannet Township Franklin County (formerly Cumberland Co.) Containing One hundred & Eighty five acres & twenty seven perces & allowance of Six P. Cent for Roads &c. Being part of a Tract of Three hundred and Seventy acres and twenty seven perches & allowance, Surveyed in pursuance of a Warrant Granted James Montgomery for 300 ac Dated 20th of August 1765. Resurveyed and laid off from the other Part for Samuel Bear By Daniel Henderson Esqr late D. S. April 22nd 1802. Examined and Calculated the above from Daniel Henderson Esqr late D.S. Notes, filed in the Deputy Surveyors Office of Franklin County,

Given under my hand this 6th of Septm 1815.

Archd Fleming D. S.

Richd T. Leech Esqr

Surveyor General of Pennd

IN TESTIMONY that the above is a copy of the original remaining on file in the Department of Internal Affairs of Pennsylvania, made conformably to an Act of Assembly approved the 16th day of February, 1833, I have hereunto set my Hand and caused the Seal of said Department to be affixed at Harrisburg, this twenty third day of January 1906

Isaac B. Brown

Secretary of Internal Affairs.