FORM No. 1.

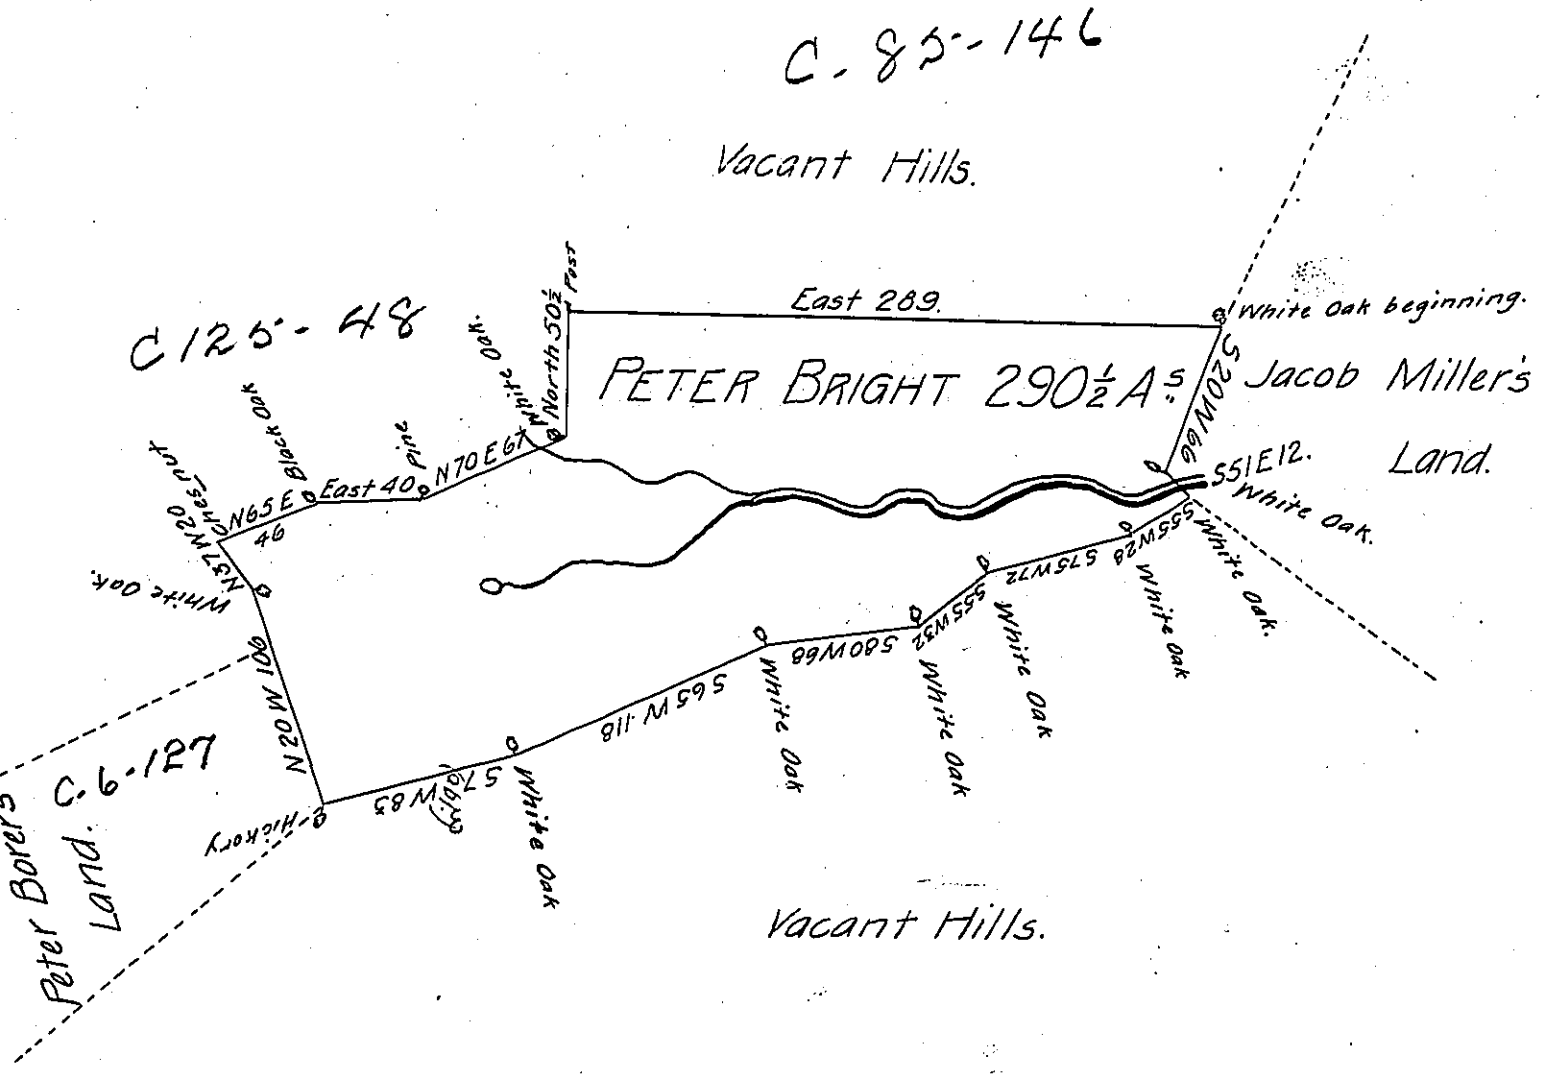

The Draught of a Tract of Land Called ———— Situate in Penns Township in the County of Northumberland; Containing Two Hundred & Ninety Acres and an half with the usual Allowance of Six Acres per Cent for Roads &ca. Surveyed the 3d Day of July Anno Dom 1775. In pursuance of an order No. 4133 to Peter Bright bearing date at Philad.a the 3d Day of July 1767

Wm Maclay.

To John Lukens Esqr. S.G.
of Pennsylvania

N.B. a Survey was first made on the above Order, on 21st 7ber 1768 and returned. containing only 175.4a But on the 3d of July 1775. Nehemiah Breese who acted for me as an assistant Surveyor, added to, and and enlarged the Survey to the above quantity.

Wm Maclay.

IN TESTIMONY that the above is a copy of the original remaining on file in the Department of Internal Affairs of Pennsylvania, made conformably to an Act of Assembly approved the 16th day of February, 1833, I have hereunto set my Hand and caused the Seal of said Department to be affixed at Harrisburg, this twenty third day of January 1906.

Secretary of Internal Affairs.