FORM No. I.

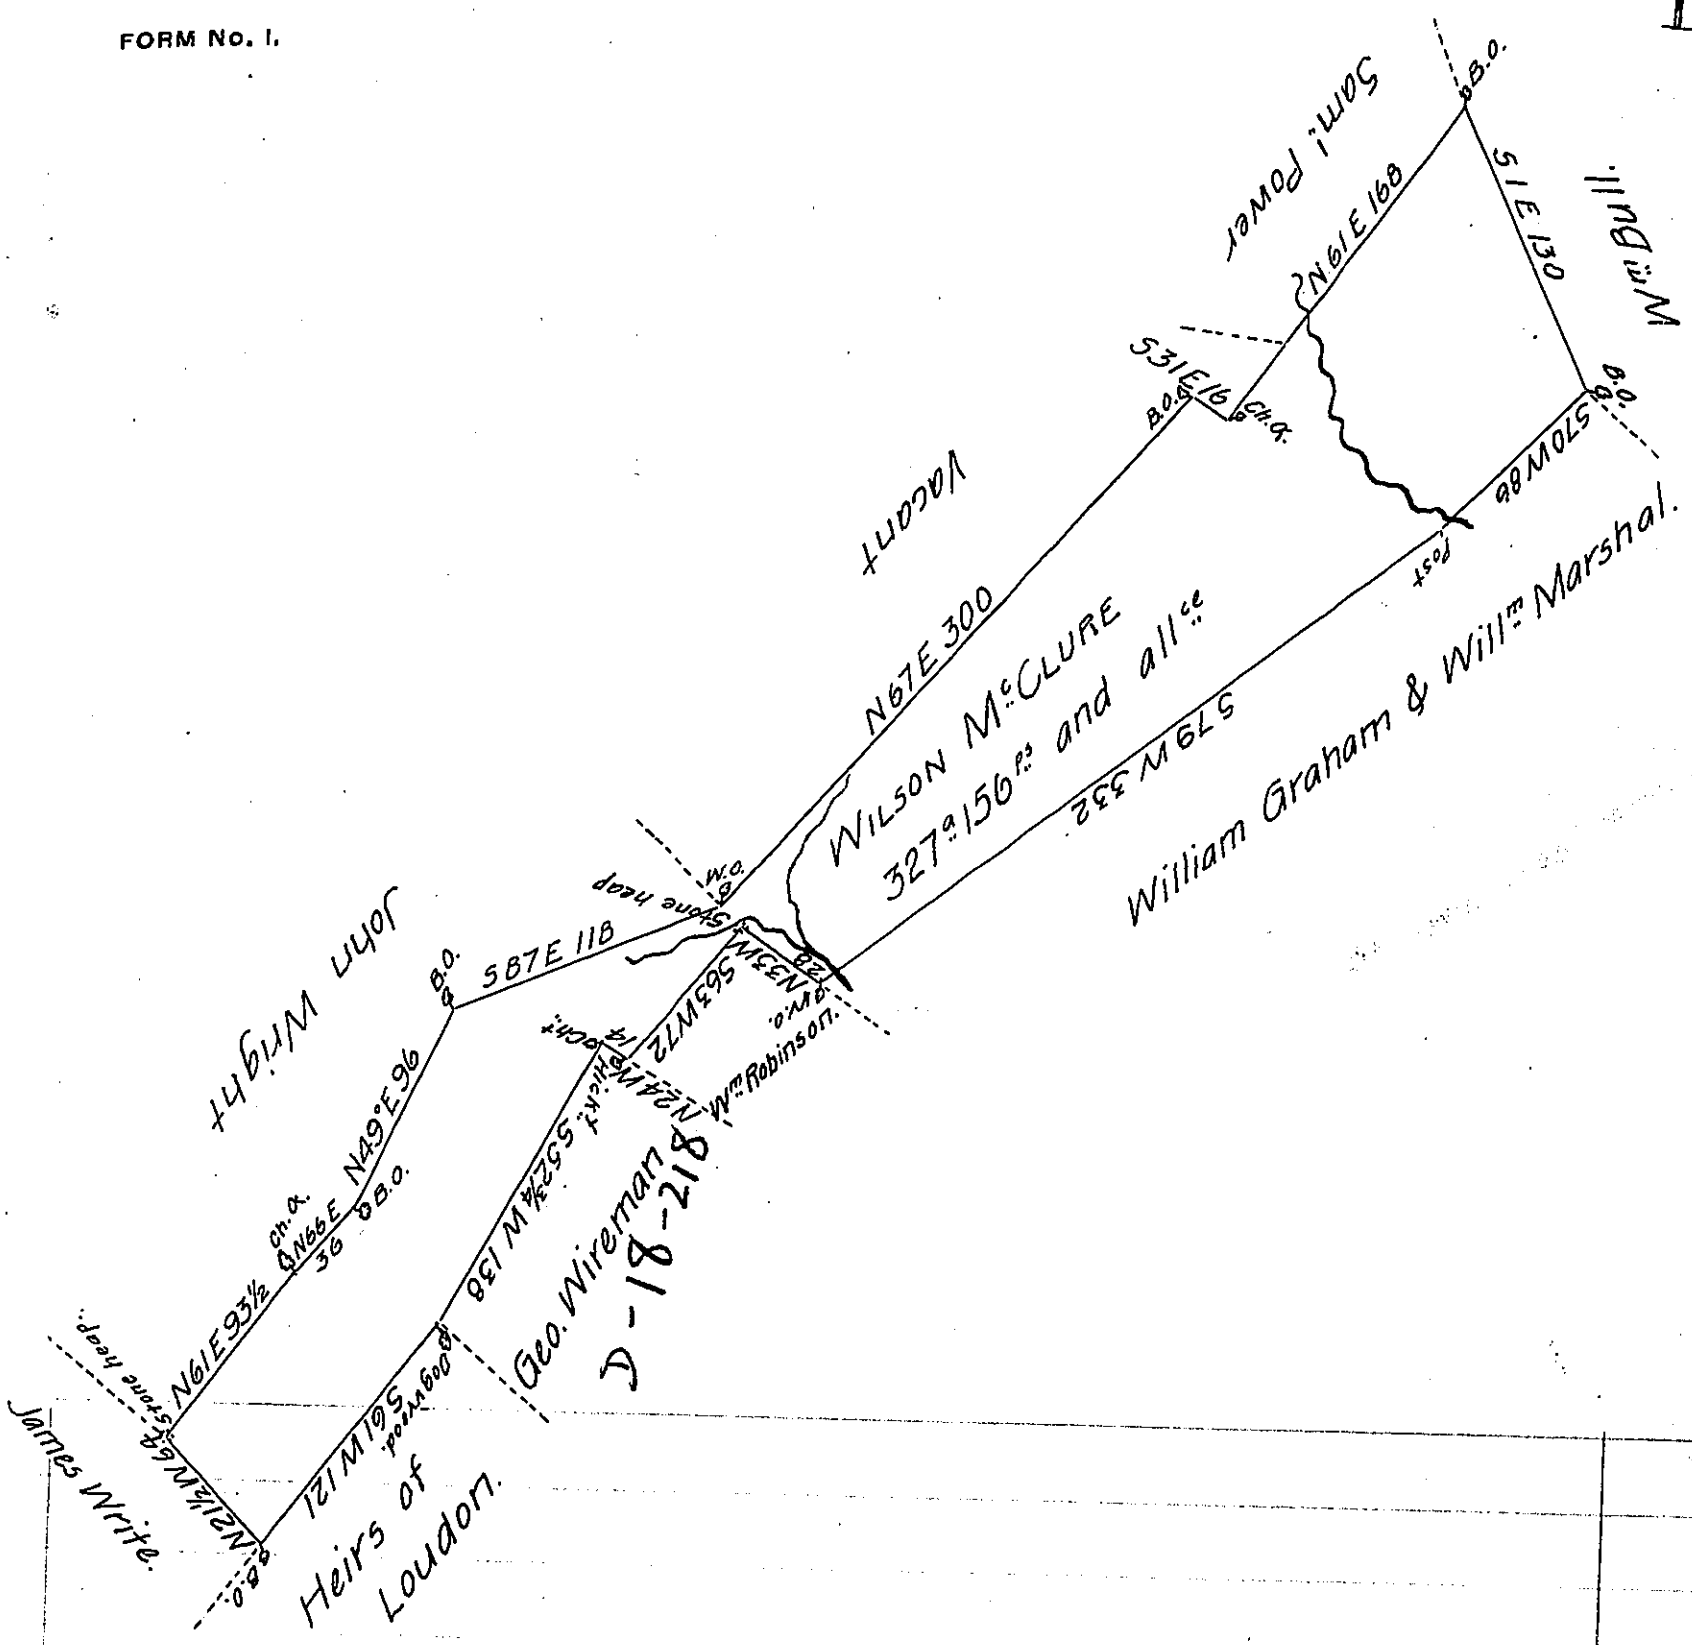

A Draught of a Tract of Land situate in Juniata Township Cumberland County Containing three hundred & twenty seven acres and One hundred & fifty six perches and allowance of six acres per Cent for Roads &c Surveyed April 24th 1794 in pursuance of a Warrant granted to Wilson McClure bearing date the 9th of Febr. 1793.

Pr. Saml Lyon D.S.

To Daniel Brodhead Esqr.
Surveyor General

IN TESTIMONY that the above is a copy of the original remaining on file in the Department of Internal Affairs of Pennsylvania, made conformably to an Act of Assembly approved the 16th day of February, 1833, I have hereunto set my Hand and caused the Seal of said Department to be affixed at Harrisburg, this sixth *day of* March *1906.*

Secretary of Internal Affairs.