FORM No. I.

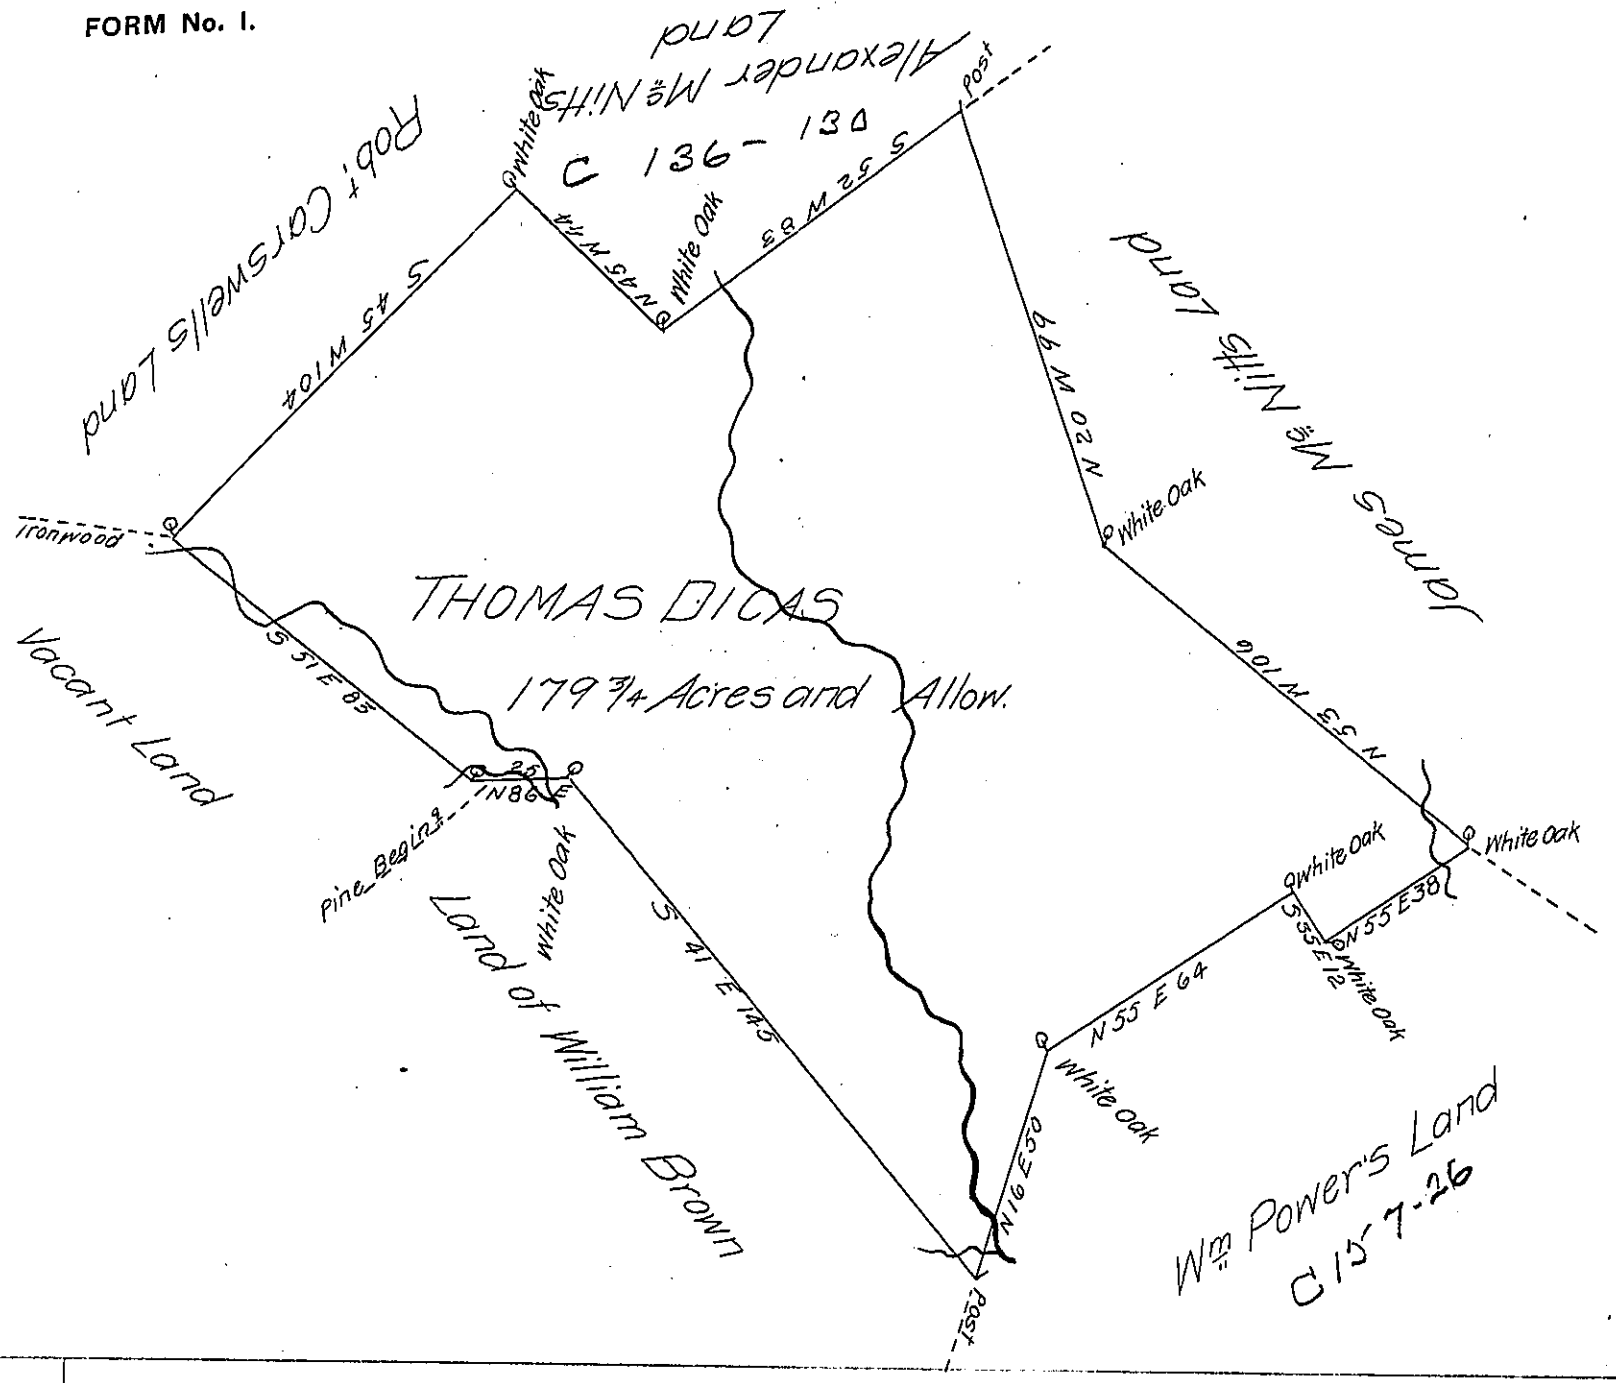

The Draught of a Tract of Land called ___ Situate in the East End of Kishacoquilles Valley Cumberland county containing One Hundred Seventy Nine Acres Three fourths of an Acre with the usual Allowance of Six Acres P Cent: for Roads Survey'd the 20th day of June anno Dom. 1767 To Thomas Dicas In Pursuance of an Order of Survey No. 1420 Bearing Date at Philad.a the 4th day of October Anno Dom. 1766.

To John Lukens Esq S.G of Pennsylvania

P Wm Maclay D.S.

IN TESTIMONY that the above is a copy of the original remaining on file in the Department of Internal Affairs of Pennsylvania, made conformably to an Act of Assembly approved the 16th day of February, 1833, I have hereunto set my Hand and caused the Seal of said Department to be affixed at Harrisburg, this twelfth day of December 1905

Isaac B Brown

Secretary of Internal Affairs.