FORM No. I.

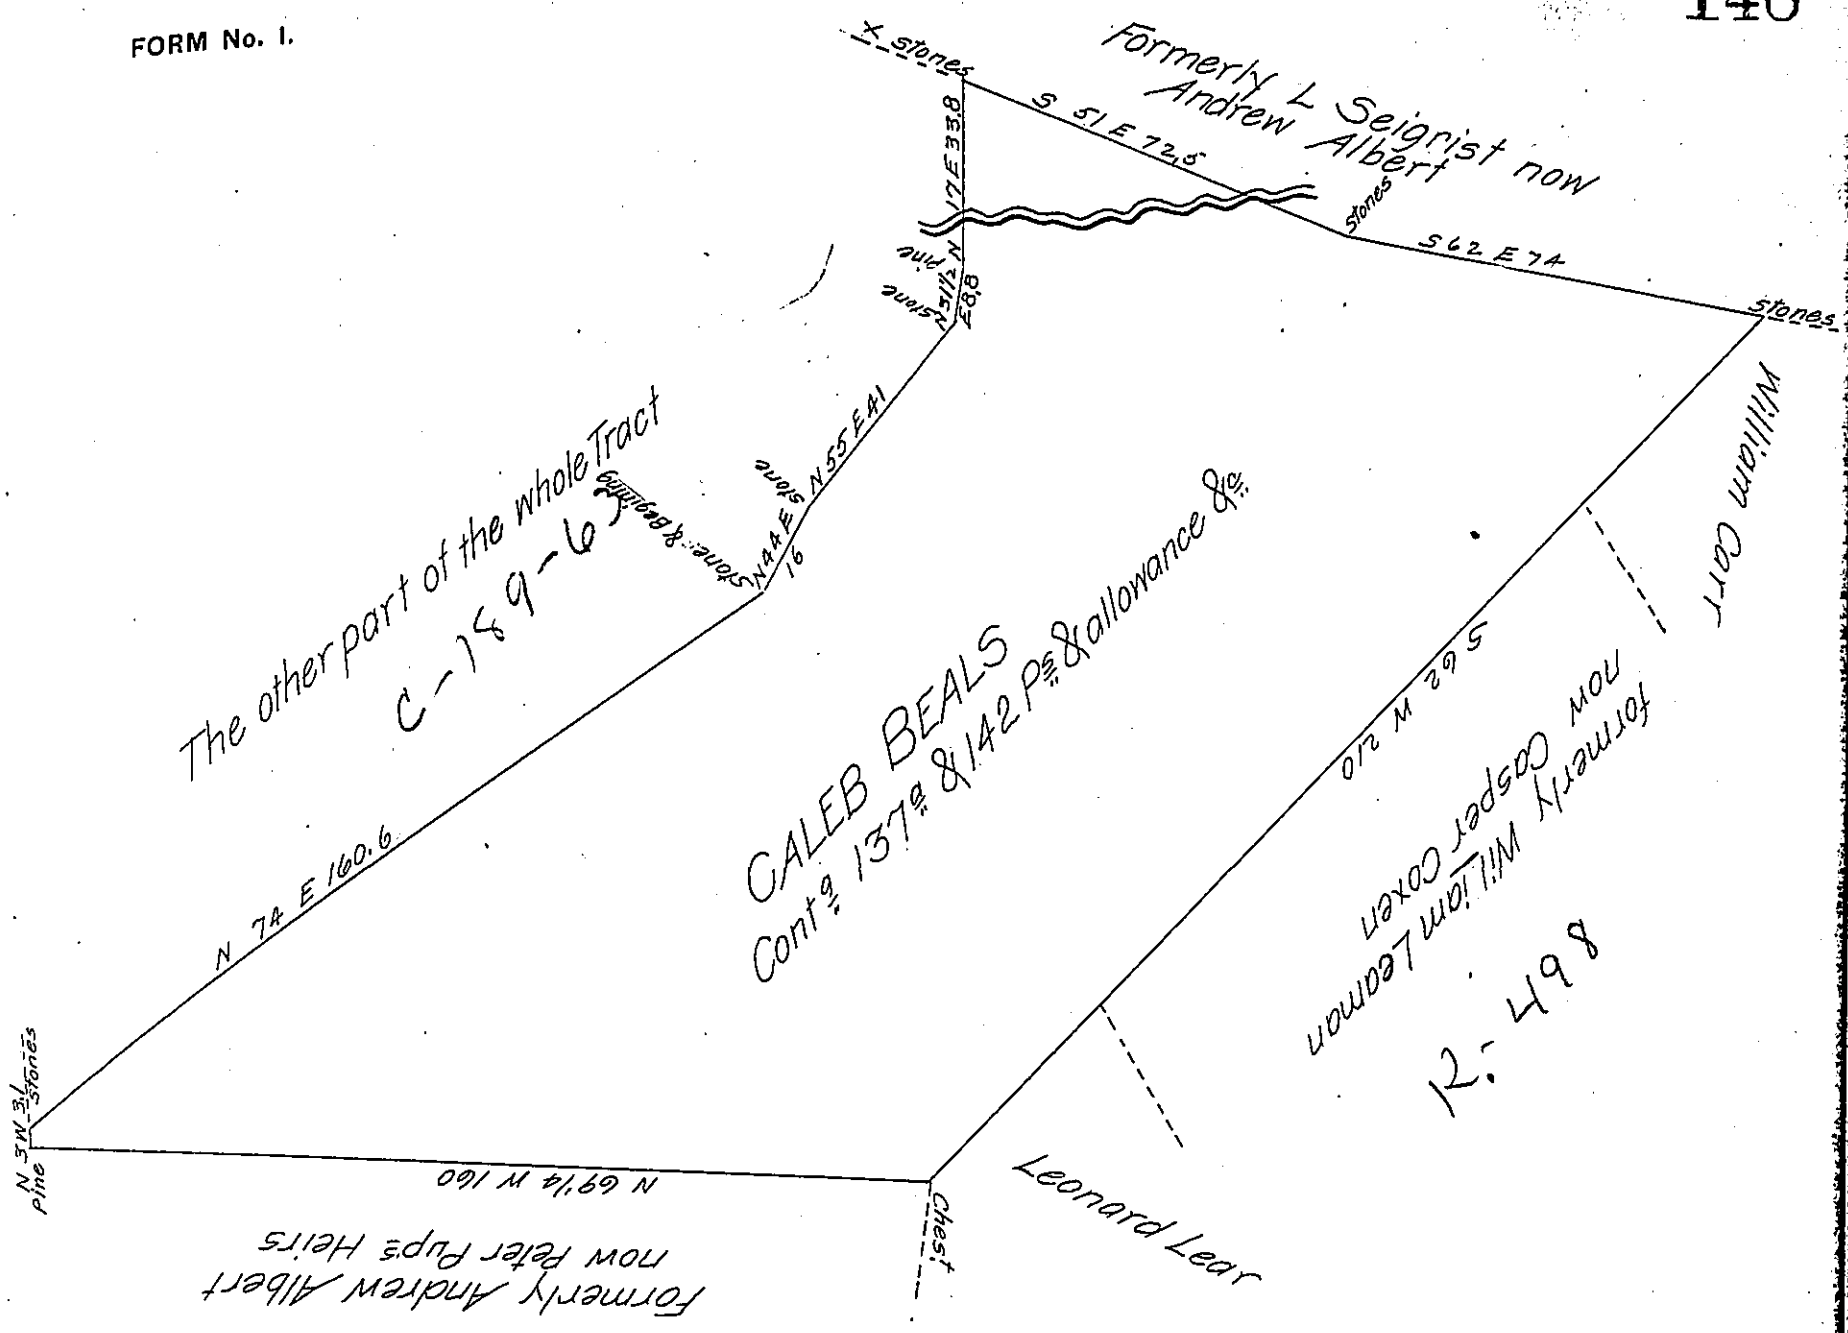


Situate in Managhan Township in the County of York Containing as above set forth 137 Ps & 142 Ps & c Being part of a larger Tract of 243 ⅛ Ps and allowance of Land which was Originally Surveyed by John Forsyth Iale DS on the 13th day of June AD 1787. In Pursuance of the Application to Caleb Beals No 2676 dated the 2d day of February 1767 Resurveyed and divided off from the said larger Tract of Land the 30th day of May AD 1810 at the request of John Martin the Present owner

To Andrew Porter Esqr
Surveyor General
Lancaster Pa

Per Jacob Spangler D.S.

IN TESTIMONY that the above is a copy of the original remaining on file in the Department of Internal Affairs of Pennsylvania, made conformably to an Act of Assembly approved the 16th day of February, 1833, I have hereunto set my Hand and caused the Seal of said Department to be affixed at Harrisburg, this second day of January 1906

Isaac B. Brown
Secretary of Internal Affairs.