FORM No. I.

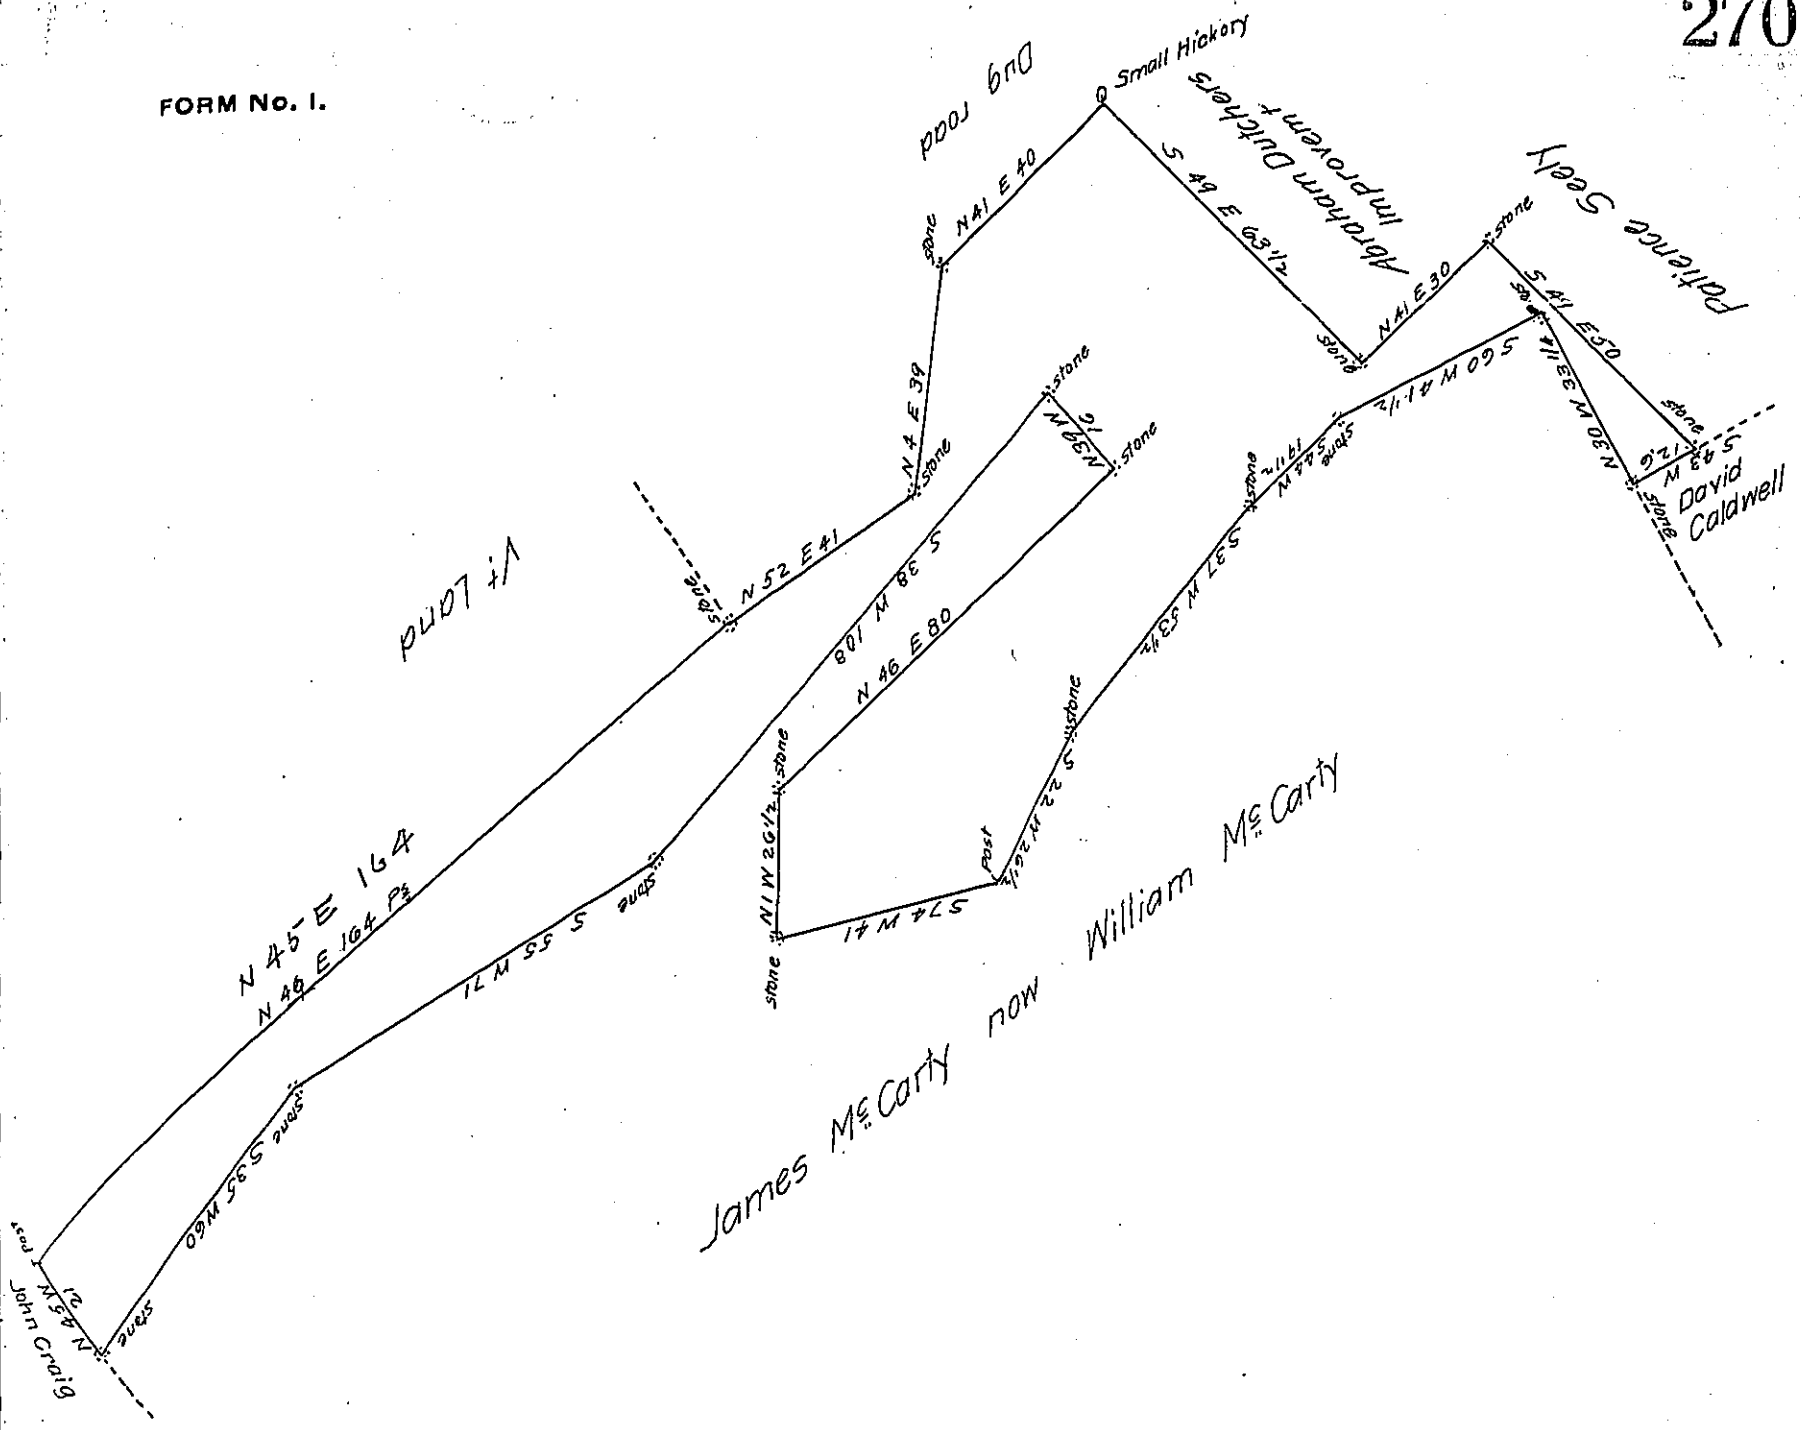

By Virtue of a Warrant Dated the 31st July 1790 Surveyed the 2nd July 1816 the above described Tract to William Mc Carty adjoining Abraham Duchers line and Extending to the Dug Road and along said Road to the Top of the Mountain and adjoining land of James Mc Carty in Uppersmithfield Township, (Northampton Now) Pike County, Containing fifty two Acres, and Seventy Six perches and allowance of Six p.r Ct & Cq

To Richard T Leech Esquire
S G. of Penn.a

P.r Jn Brink D. Surveyor

IN TESTIMONY that the above is a copy of the original remaining on file in the Department of Internal Affairs of Pennsylvania, made conformably to an Act of Assembly approved the 16th day of February, 1833, I have hereunto set my Hand and caused the Seal of said Department to be affixed at Harrisburg, this fifth day of February 1906

Isaac B. Brown

Secretary of Internal Affairs.