FORM No. I.

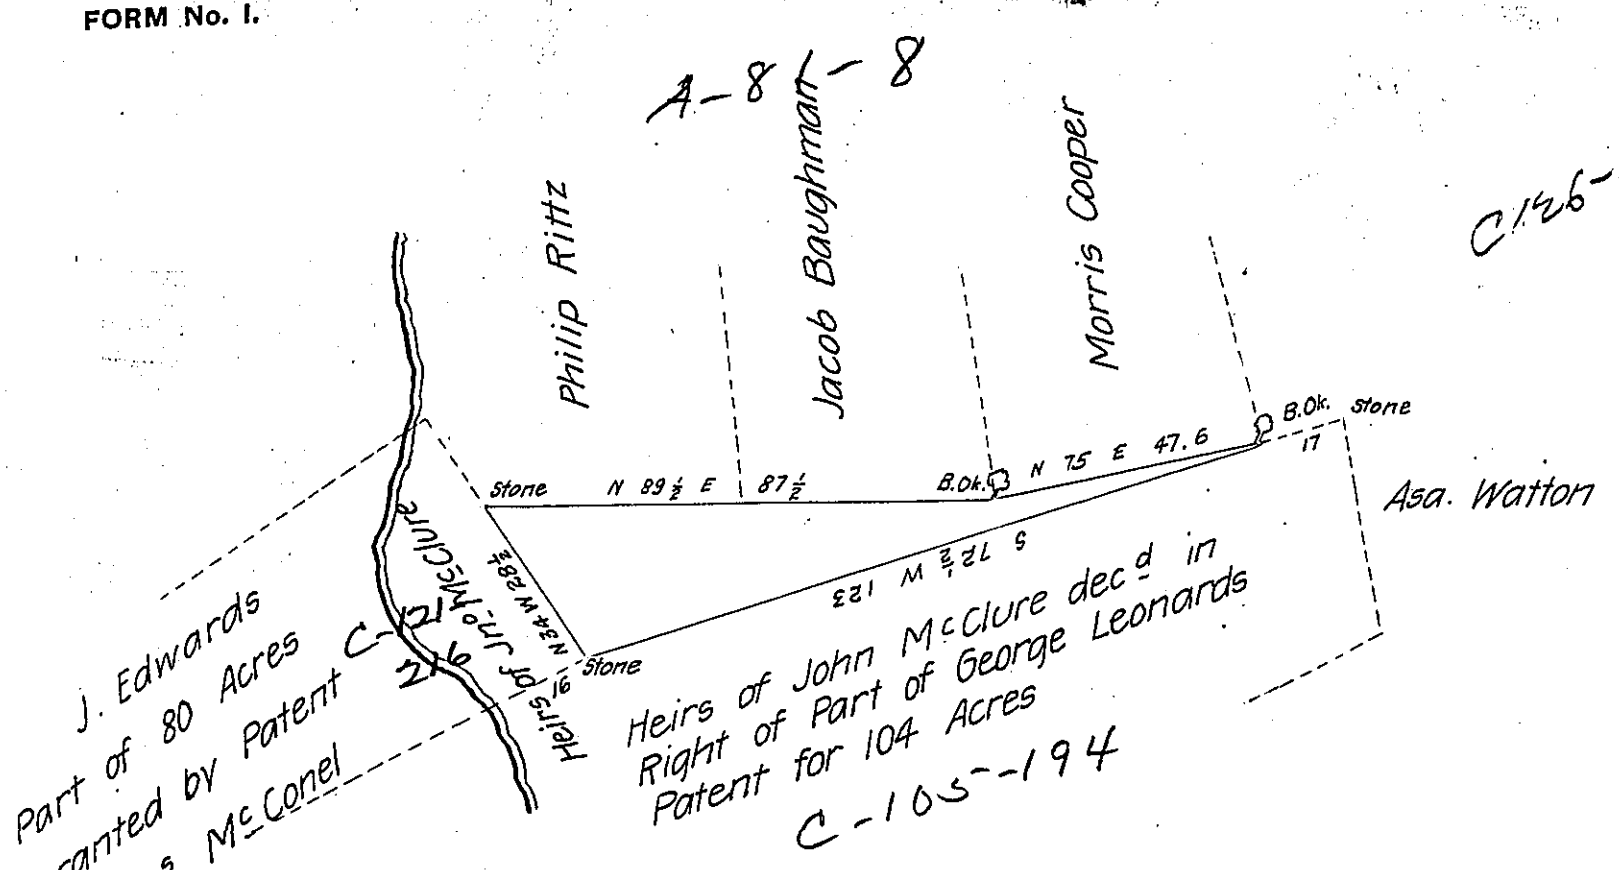

The above is a Draught of 6 acres & 33 perches of Land and the usual allowance of six per Ct for Roads &c. Situated in Bart township Lancaster County Pa. Surveyed in pursuance of a Land Warrant granted to Joseph McClure Executor of John McClure decd and dated the 19th day of September 1839 And surveyed Septer 26th 1839

By

James Calwell D.S.

To Jacob Sallade Esqr

Surveyor General Penna

P.S. from the best information that I can get it appears that the above described piece of Land was improved in part about the year A.D. 1788

J.C.D.S.

IN TESTIMONY that the above is a copy of the original remaining on file in the Department of Internal Affairs of Pennsylvania, made conformably to an Act of Assembly approved the 16th day of February, 1833, I have hereunto set my Hand and caused the Seal of said Department to be affixed at Harrisburg, this first day of March 1906

Secretary of Internal Affairs.