FORM No. I.

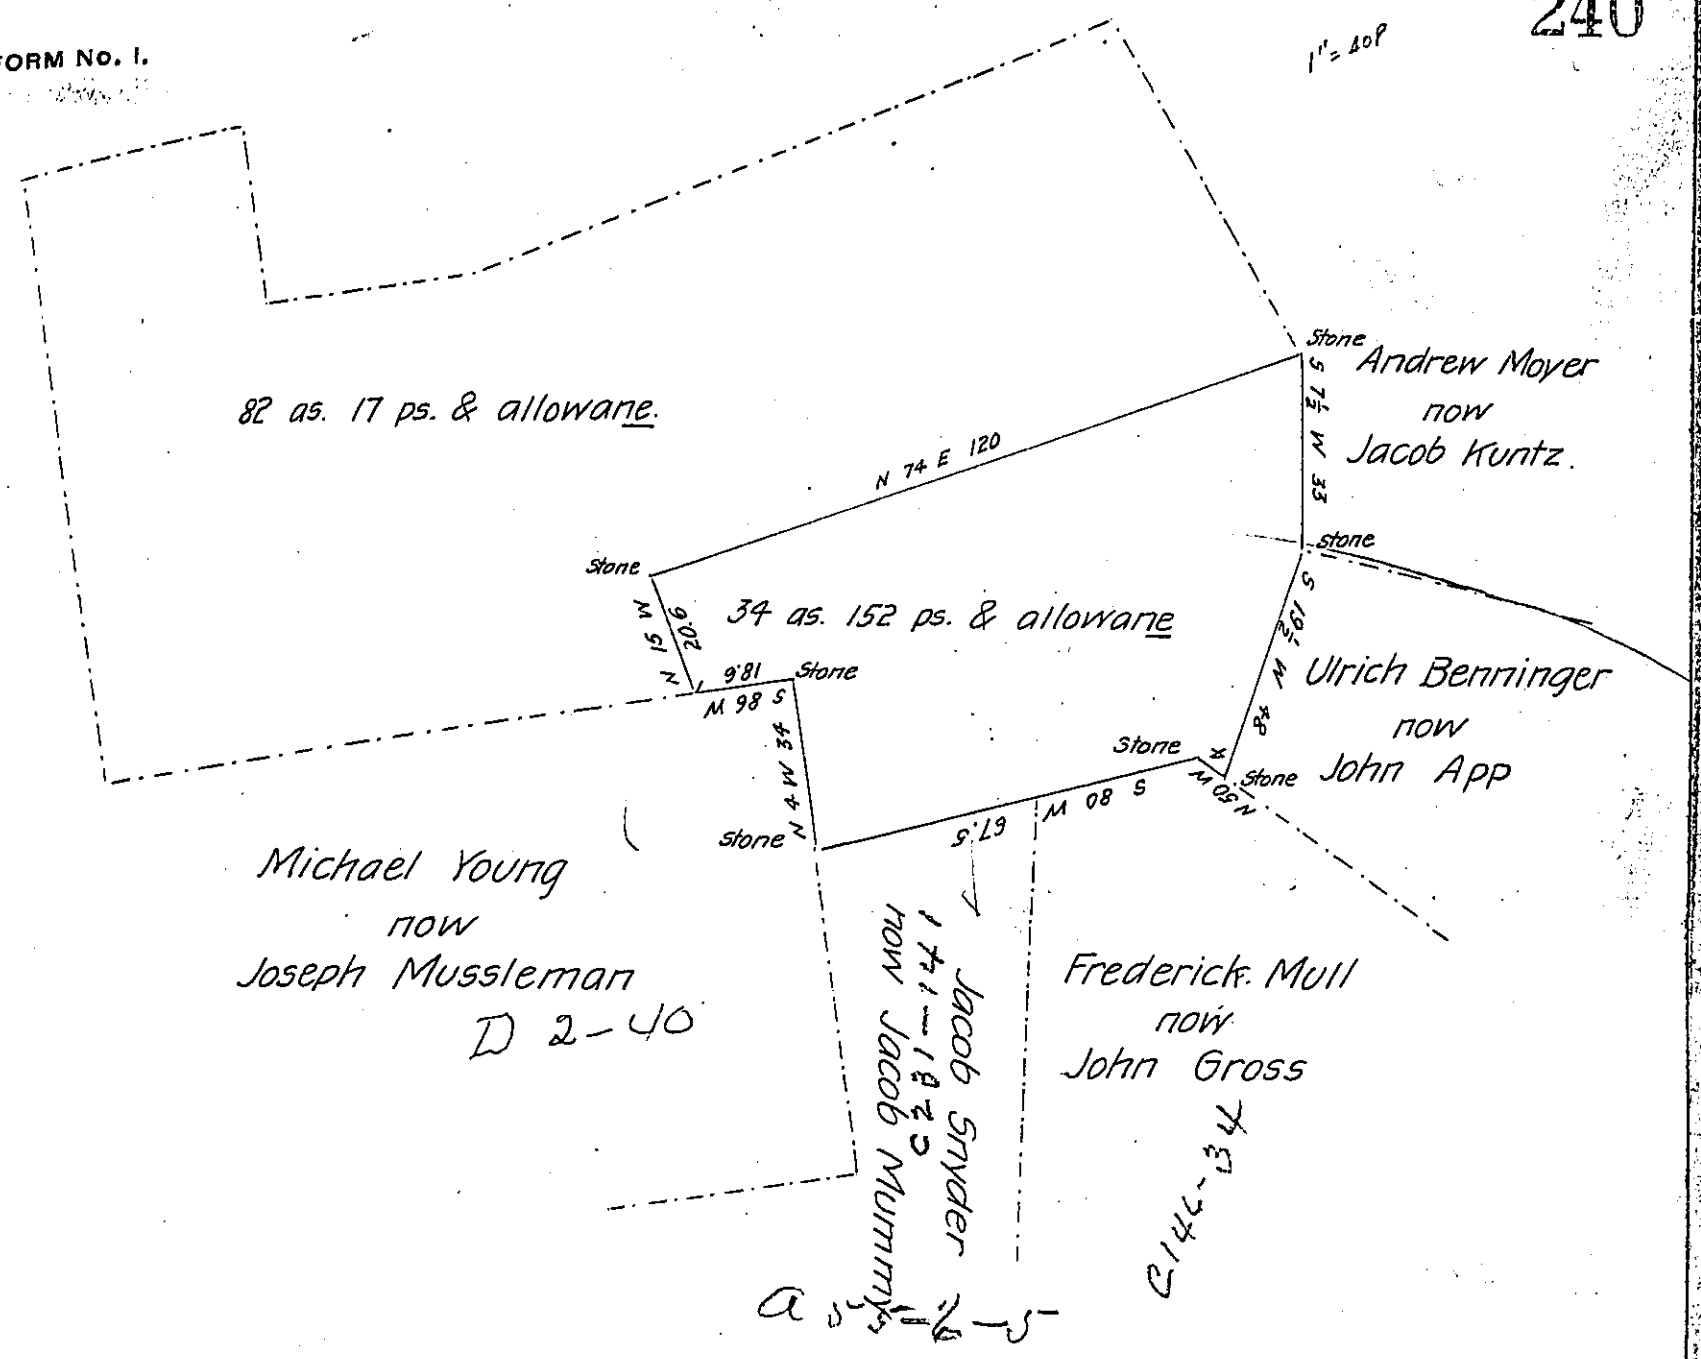


A draft of a tract of land situate in Lehigh Township Northampton County Containing 117 acres & allowanc- of six per c. originaly surveyed to Nicholas Snyder by virtue of his application dated the 25th september A.D. 1765

Resurveyed 18th March A.D. 1840 to Jacob Mummy the above described tract containing 34 acres and 152 perches and allowance of six per cent for roads &c.

Per

James Vleet D.S.

Jacob Saillade Egr

Surveyor General.

*IN TESTIMONY that the above is a copy of the original remaining on file in the Department of Internal Affairs of Pennsylvania, made conformably to an Act of Assembly approved the 16th day of February, 1833, I have hereunto set my Hand and caused the Seal of said Department to be affixed at Harrisburg, this* thirteenth *day of* March *1906*

Isaac B. Brown

*Secretary of Internal Affairs.*