FORM No. I.

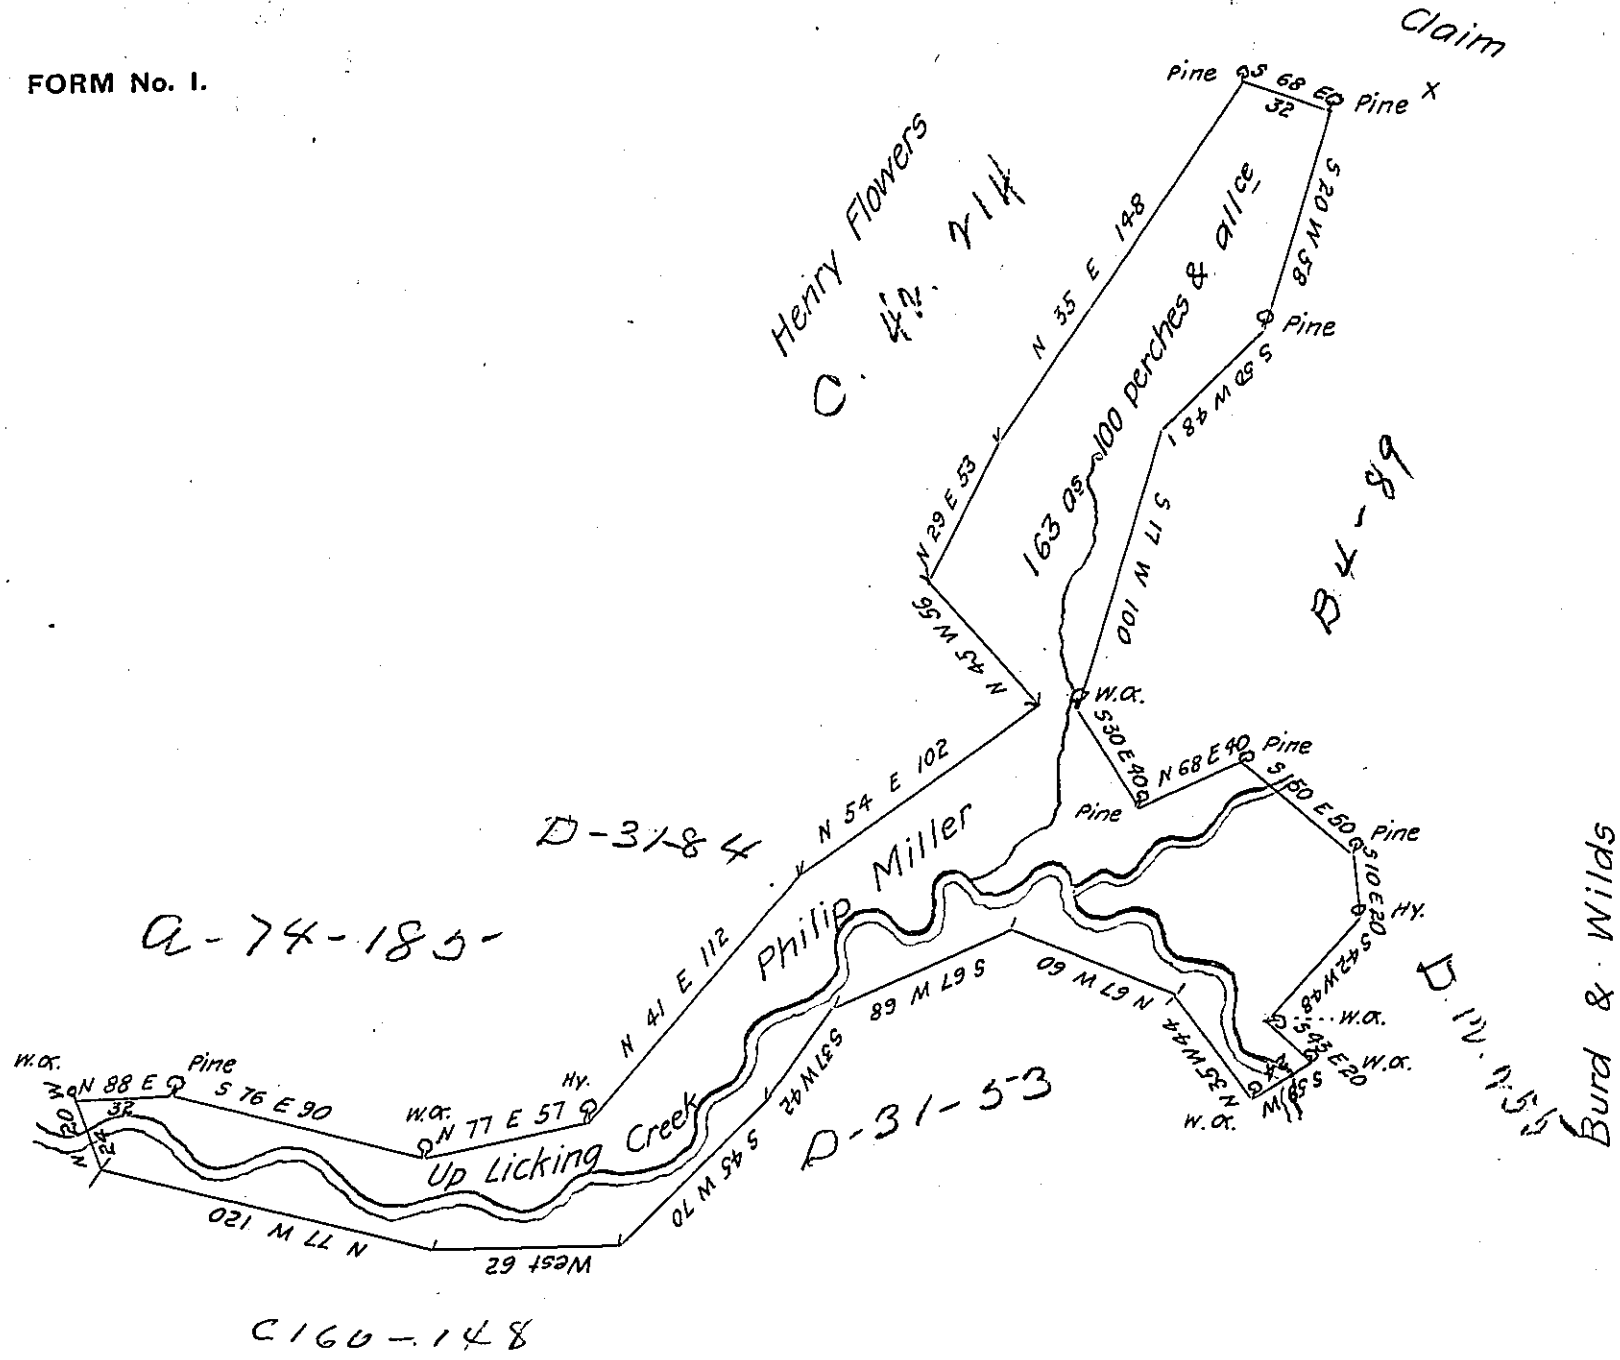

Situated in Bethel ×× Township Bedford County Containing One hundred and Sixty three acres and one hundred perches and allowance of Six P Cent for roads (and so forth) In pursuance of a Warrant granted to Philip Miller for one hundred and fifty acres dated 2nd day of October 1786. Surveyed 19th May 1794

George Woods Junr D.S.

To Daniel Brodhead Esqr S.G.

×× Now Dublin

IN TESTIMONY that the above is a copy of the original remaining on file in the Department of Interval Affairs of Pennsylvania, made conformably to an Act of Assembly approved the 16th day of February, 1833, I have hereunto set my Hand and caused the Seal of said Department to be affixed at Harrisburg, this fifteenth *day of* December *1905*

Isaac B. Lamberton

Secretary of Internal Affairs.