FORM No. 1.

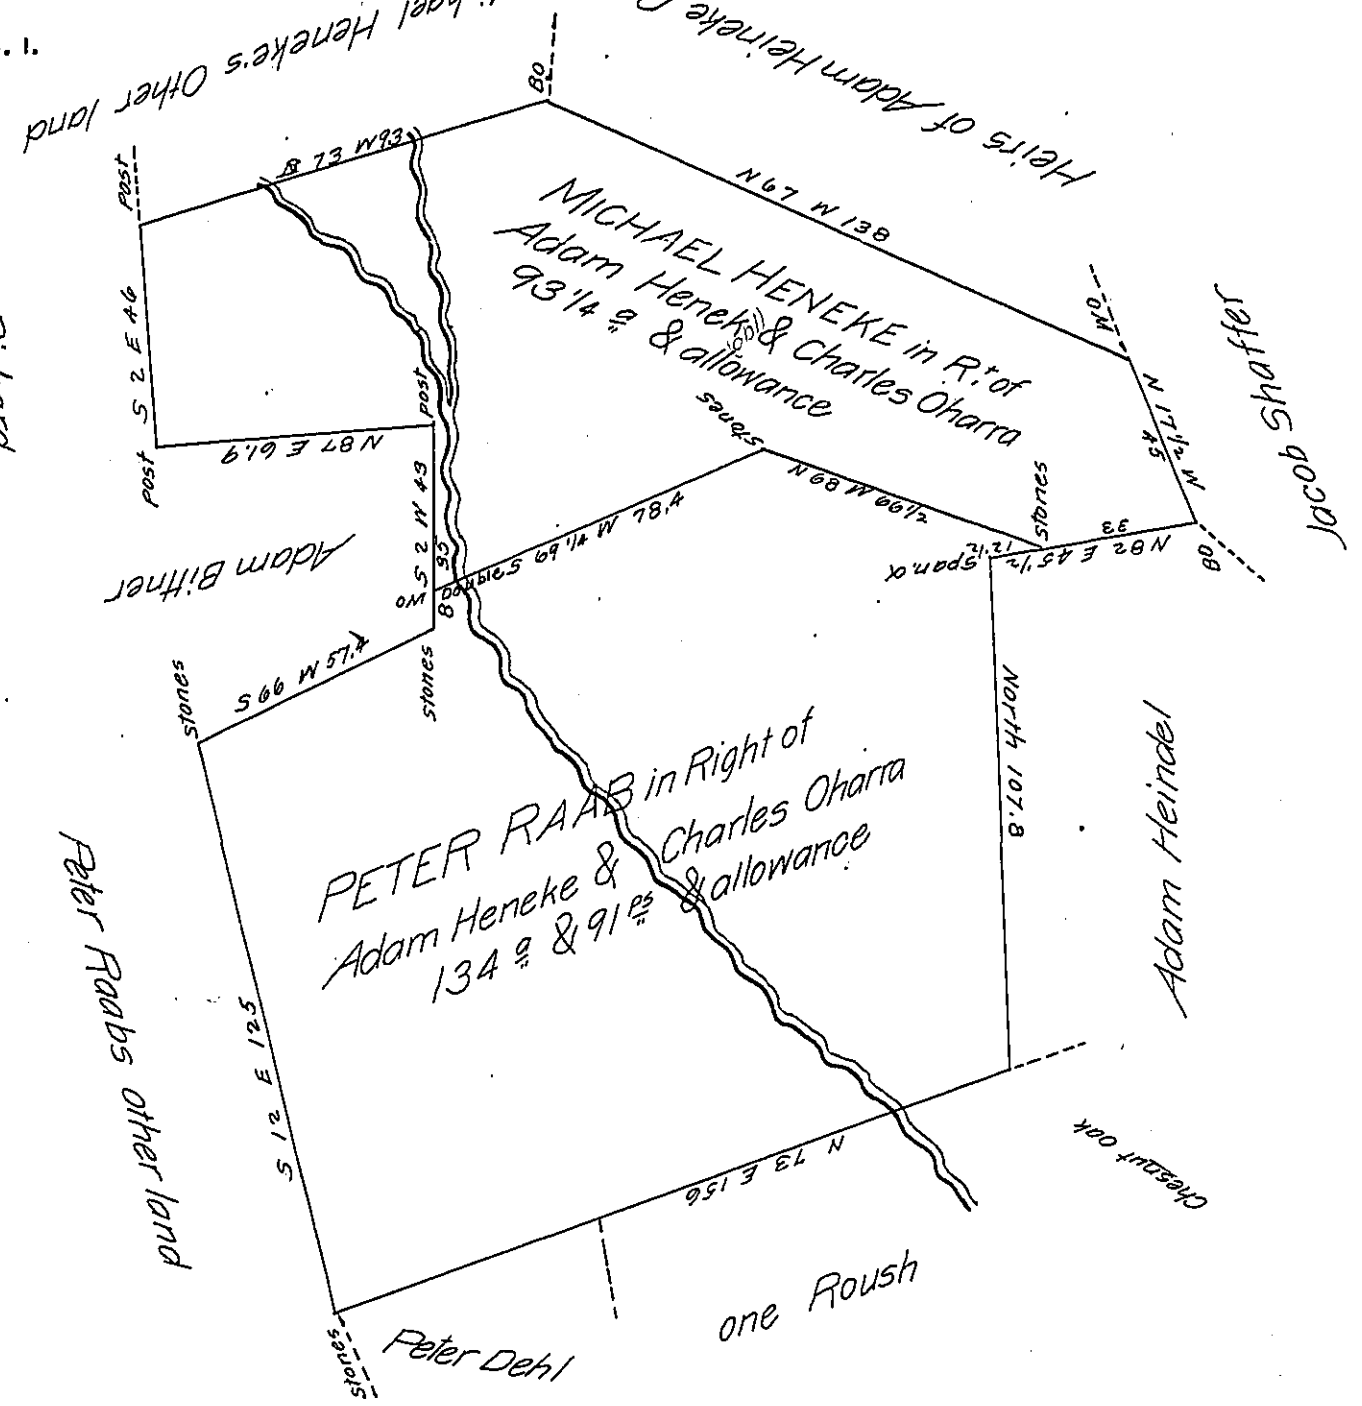

A Draught of a Tract of land Called Batchellers Hall Situate in York Township York County resurveyed the 3d Day of March 1797 by the lines formerly run by William Matthews late Deputy Surveyor decd In Pursuance of Tobl Warrants, One granted to Charles Ottarra dated the 13th day of December 1750 and the Other to Adam Hereke Dated the 16th October 1766 Containing in the whole Two Hundred and Twenty Eight Acres & Eleven perches and Allowance of Six P Cent for Roads &c.

To Daniel Brodhead Esqr
Surveyor General

John Forsyth DS

IN TESTIMONY that the above is a copy of the original remaining on file in the Department of Internal Affairs of Pennsylvania, made conformably to an Act of Assembly approved the 16th day of February, 1833, I have hereunto set my Hand and caused the Seal of said Department to be affixed at Harrisburg, this twelfth *day of* March *1906*

Isaac B. Brown

Secretary of Internal Affairs.