FORM No. 1.

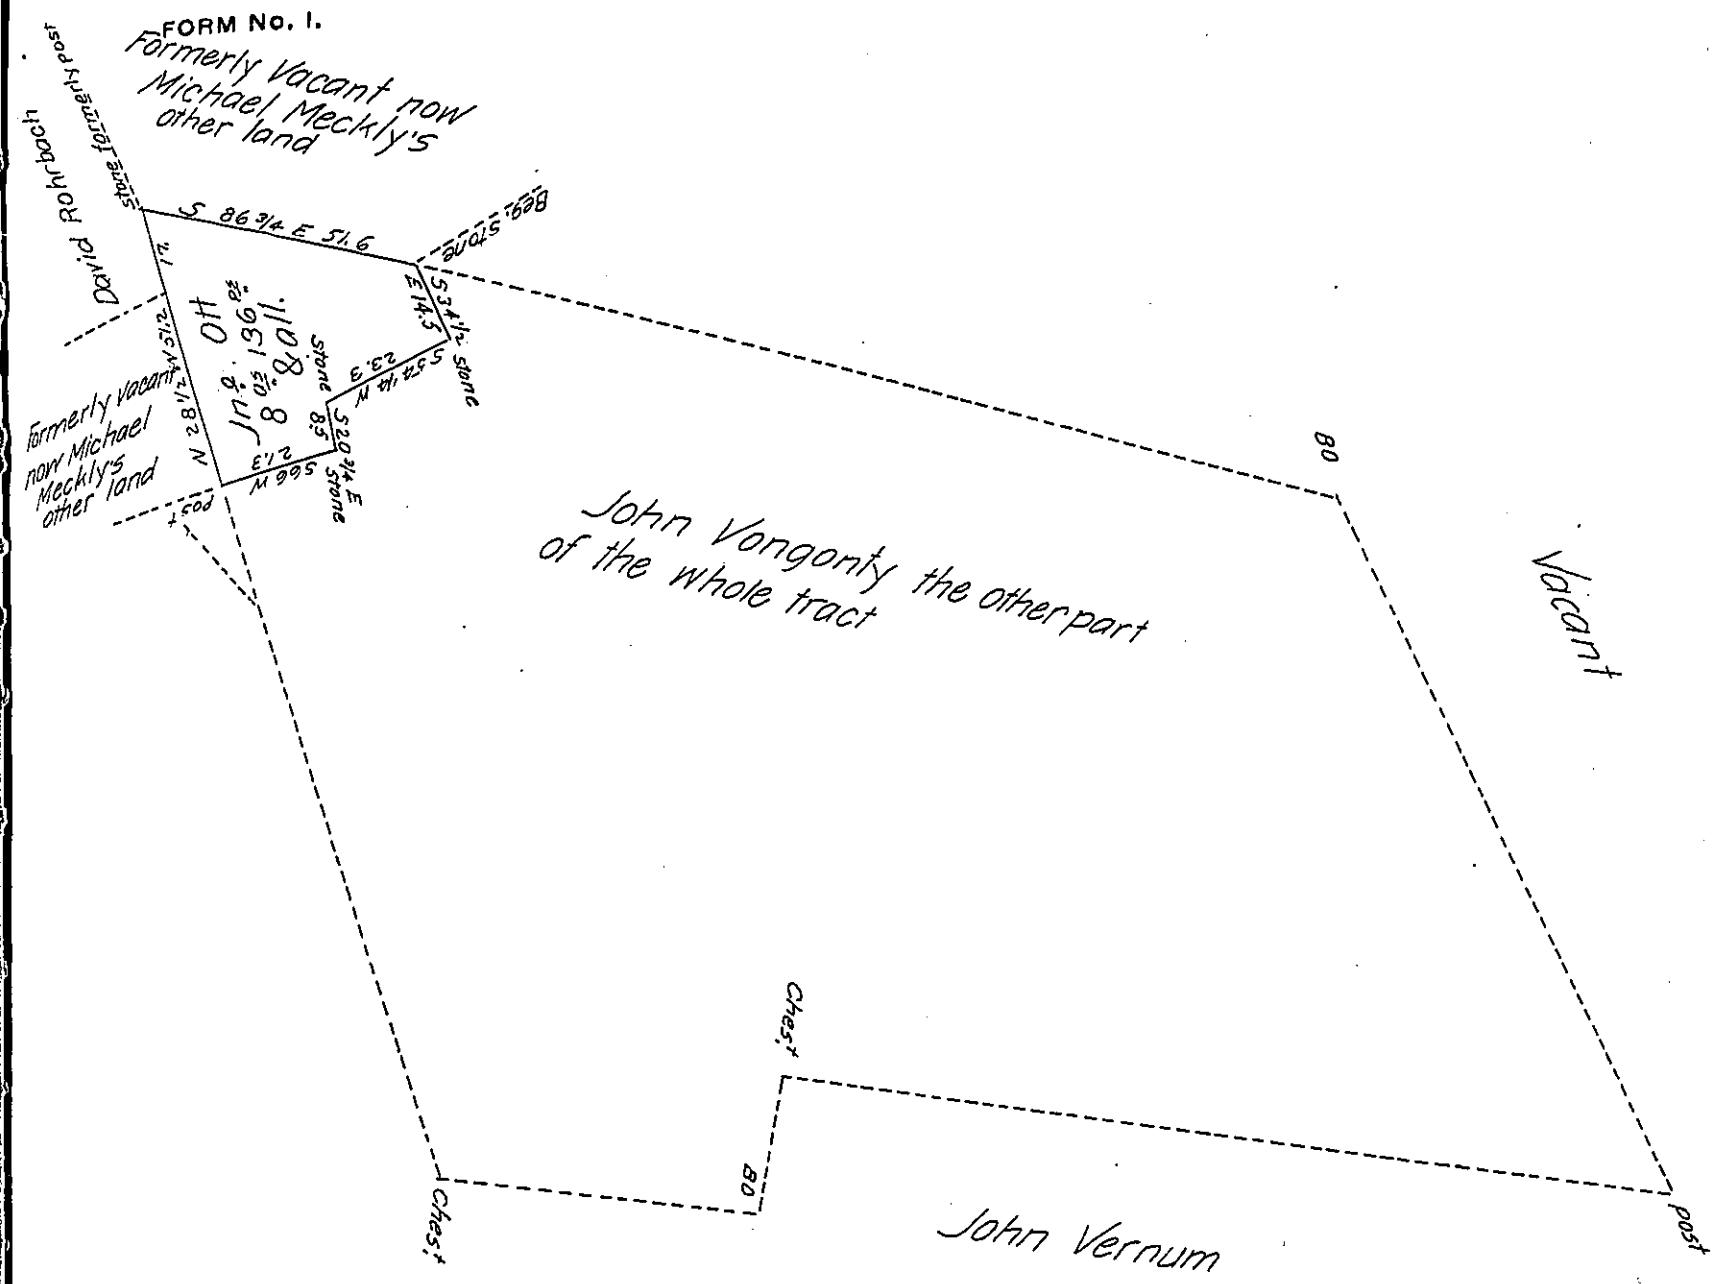

Situate in Codorus Township in the County of York, containing within the black lines as above set forth, eight acres one hundred and thirty six perches & allowance of six percent for Roads &c. Being part of a larger tract of 170 as & allowance Originally Surveyed by William Matthews late DS on the 11th day of the 11th Month 1766 in pursuance of a Warrant for 50 as granted to John Ott dated the 31st day of May A.D. 1762. The above part resurveyed and divided off from the said larger tract on the 13th day of April 1819 and now at the request of Michael Meckly the present Owner of said part, the Draught is examined corrected and Returned for confirmation March 28th 1822.

Samuel Cochran Esq. SG — Jacob Kirk Jr. D.S.

IN TESTIMONY that the above is a copy of the original remaining on file in the Department of Internal Affairs of Pennsylvania, made conformably to an Act of Assembly approved the 16th day of February, 1833, I have hereunto set my Hand and caused the Seal of said Department to be affixed at Harrisburg, this twelfth *day of* April *1906*

Isaac B. Brown

Secretary of Internal Affairs.