FORM No. I.

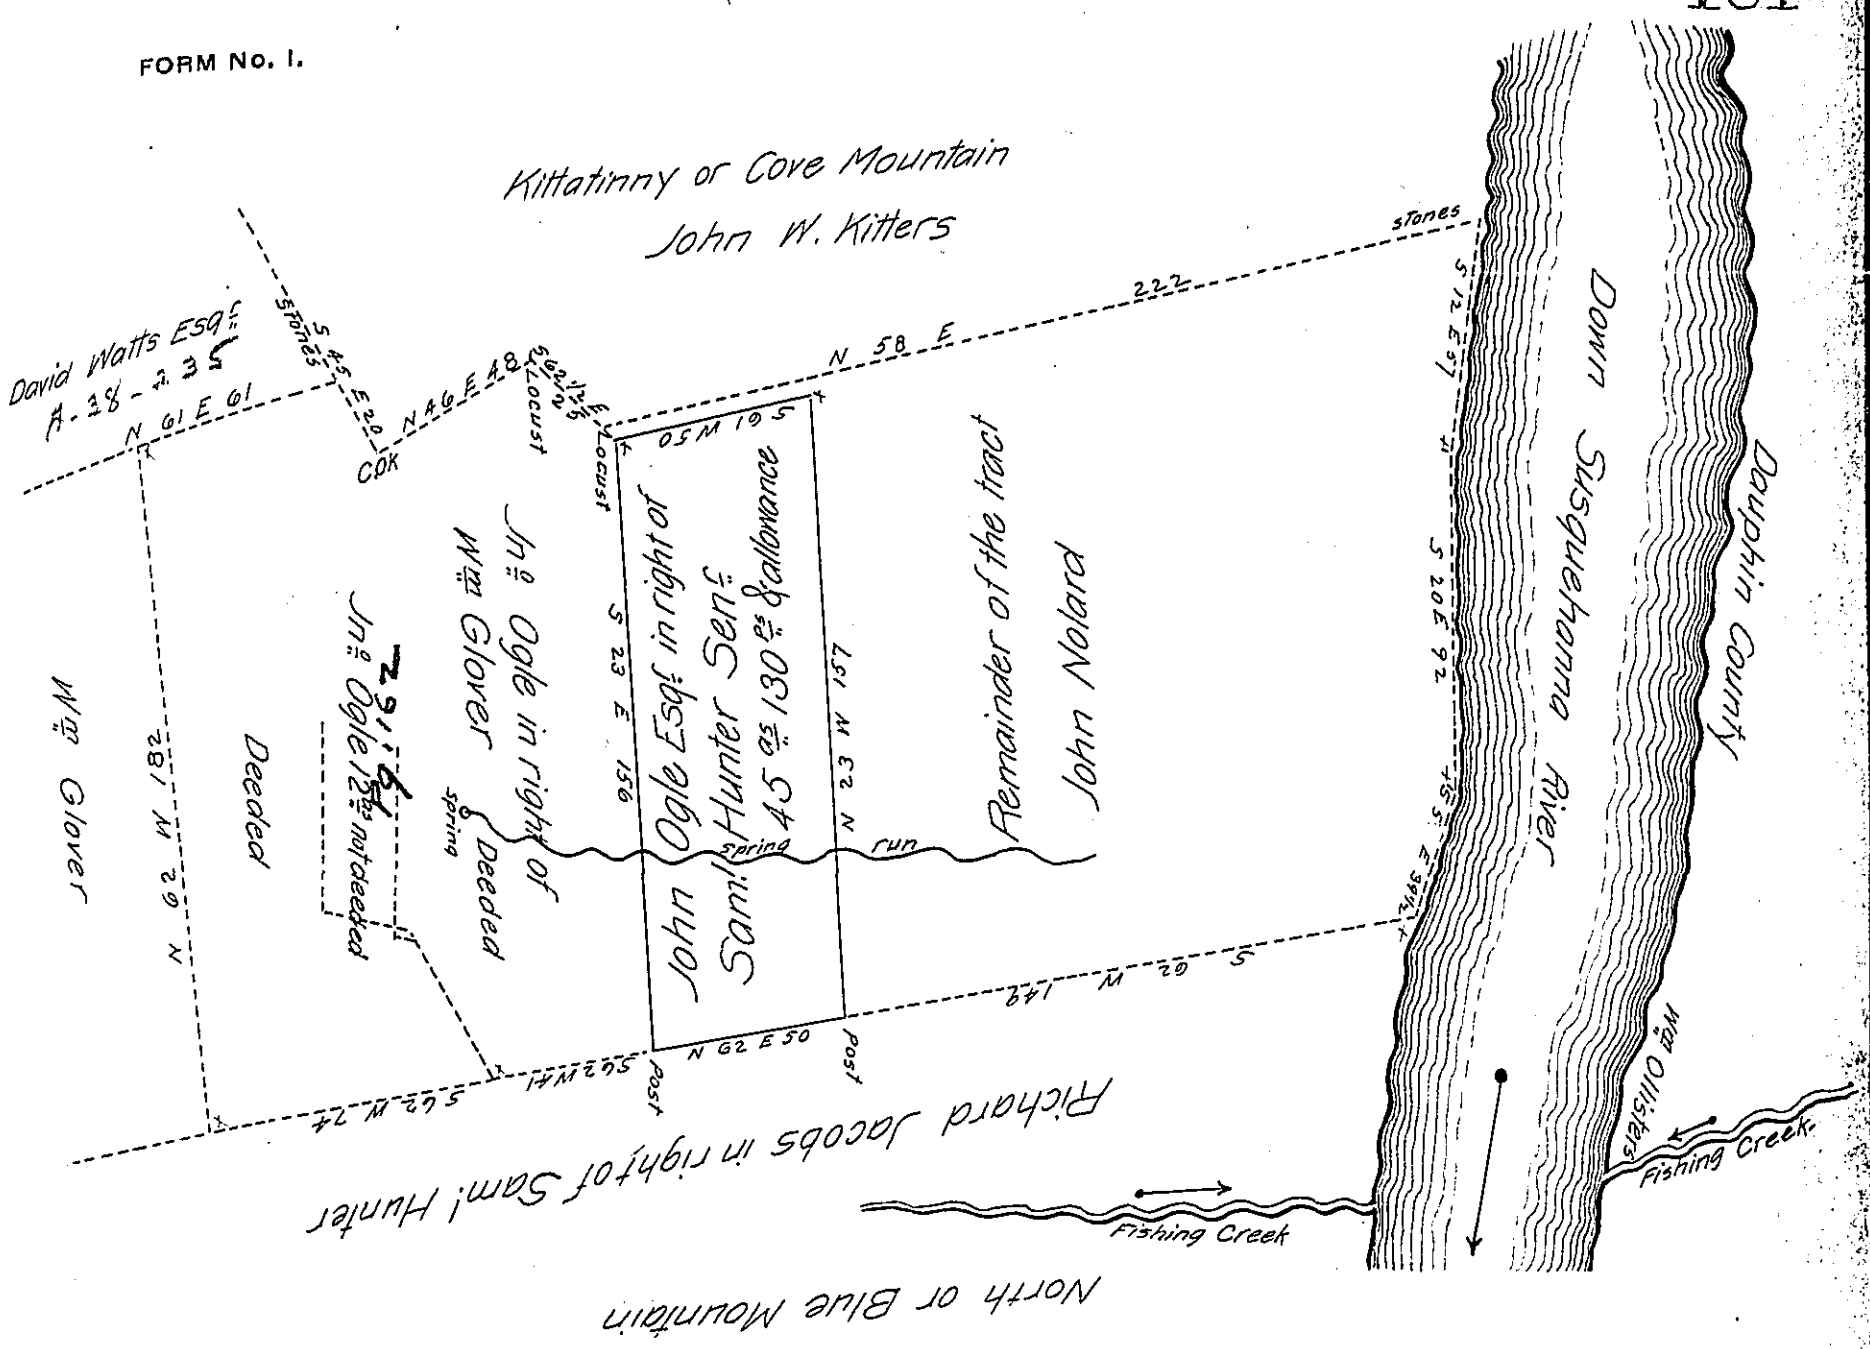

The above Diagram in black lines contains 45 acres and 130 perches and Allowance which is part of a larger tract formerly Surveyd in pursuance of an Application dated 22 Sept. 1767 (in Fishing Creek Valley Rye township) Granted to Saml Hunter Senr and also by an Order of the Board of Property the 6th February 1816. The said part now Surveyd for John Ogle Esq. the present Owner for patenting the 30th July A.D. 1822

To Saml Cochran Esq.
Surveyor General Pennsylvania
Harrisburg

Pr G. Monroe D.S.

IN TESTIMONY that the above is a copy of the original remaining on file in the Department of Internal Affairs of Pennsylvania, made conformably to an Act of Assembly approved the 16th day of February, 1833, I have hereunto set my Hand and caused the Seal of said Department to be affixed at Harrisburg, this seventeenth *day of* April *1906*

Isaac B. Brown
Secretary of Internal Affairs.