FORM No. I.

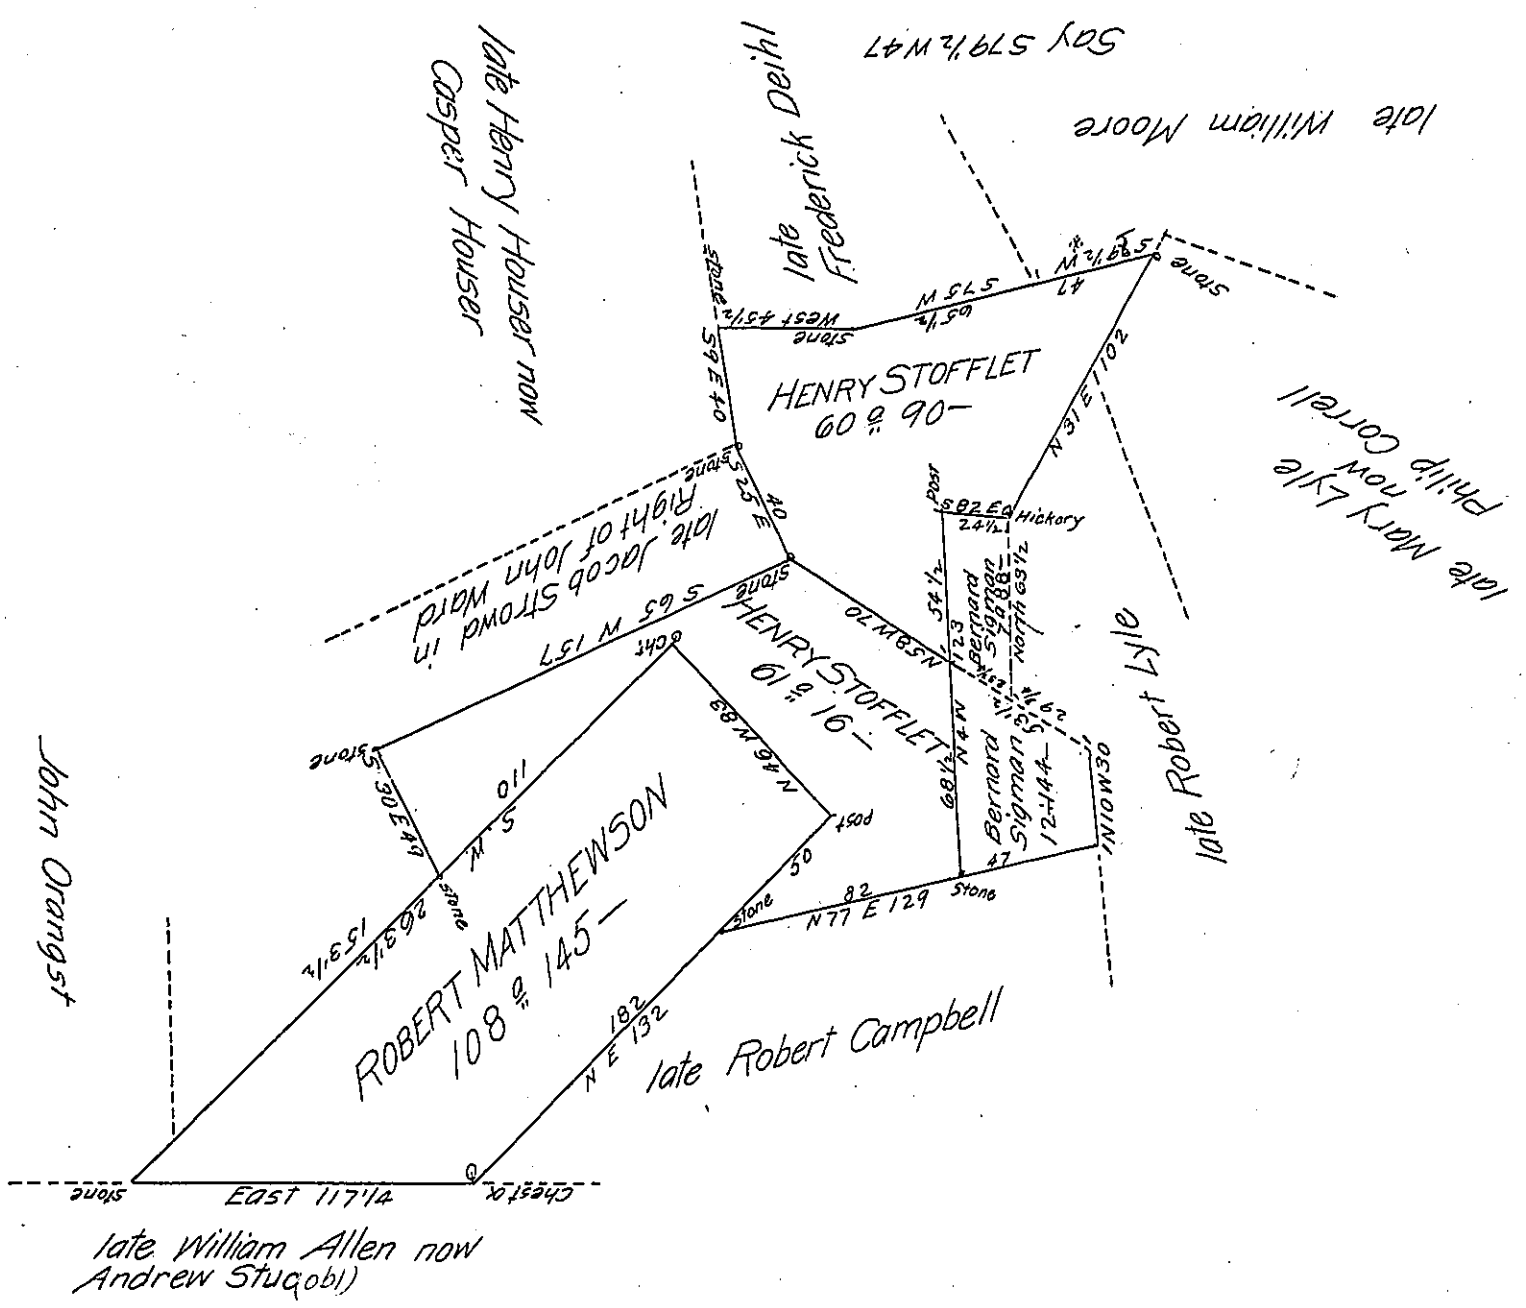

A Draft of a tract of Land Situate in Plainfield township Northampton County the Property of Henry Stofflet containing two hundred and thirty Acres ninety-one perches and the allowance of six P Cent &Cª Consisting of one tract of 108 Acres 145 perches Surveyed to Robert Matthewson by Warrant dated the 2ª March 1752 and 61 Acres 16 perches part of a tract of 74 Acres Surveyed to Robert Matthewson by Warrant dated the 3ª January 1772 and also ~~part of~~ 60 Acres 90 perches part of 68 Acres 18 perches Surveyed to Henry Stofflet by Warrant dated 23ª March 1789 laid together for Henry Stofflet the 28th April 1818.

P Geo. Palmer D.S.

108 Aˢ 145 - Surv^d to Robert Matthewson by Warrant of the 2ª March 1752.

61 — 16 - part of 74 Acres Surveyed to Robert Matthewson by Warrant of the 3ª January 1772

60 — 90 - part of 68 Acres 18p Surveyed to Henry Stofflet by Warrant of the 23ª March 1789

To Jacob Spangler Esquire
Surveyor General

IN TESTIMONY that the above is a copy of the original remaining on file in the Department of Internal Affairs of Pennsylvania, made conformably to an Act of Assembly approved the 16th day of February, 1833, I have hereunto set my Hand and caused the Seal of said Department to be affixed at Harrisburg, this nineteenth day of February 1906

Isaac B. Brown

Secretary of Internal Affairs.