FORM No. I.

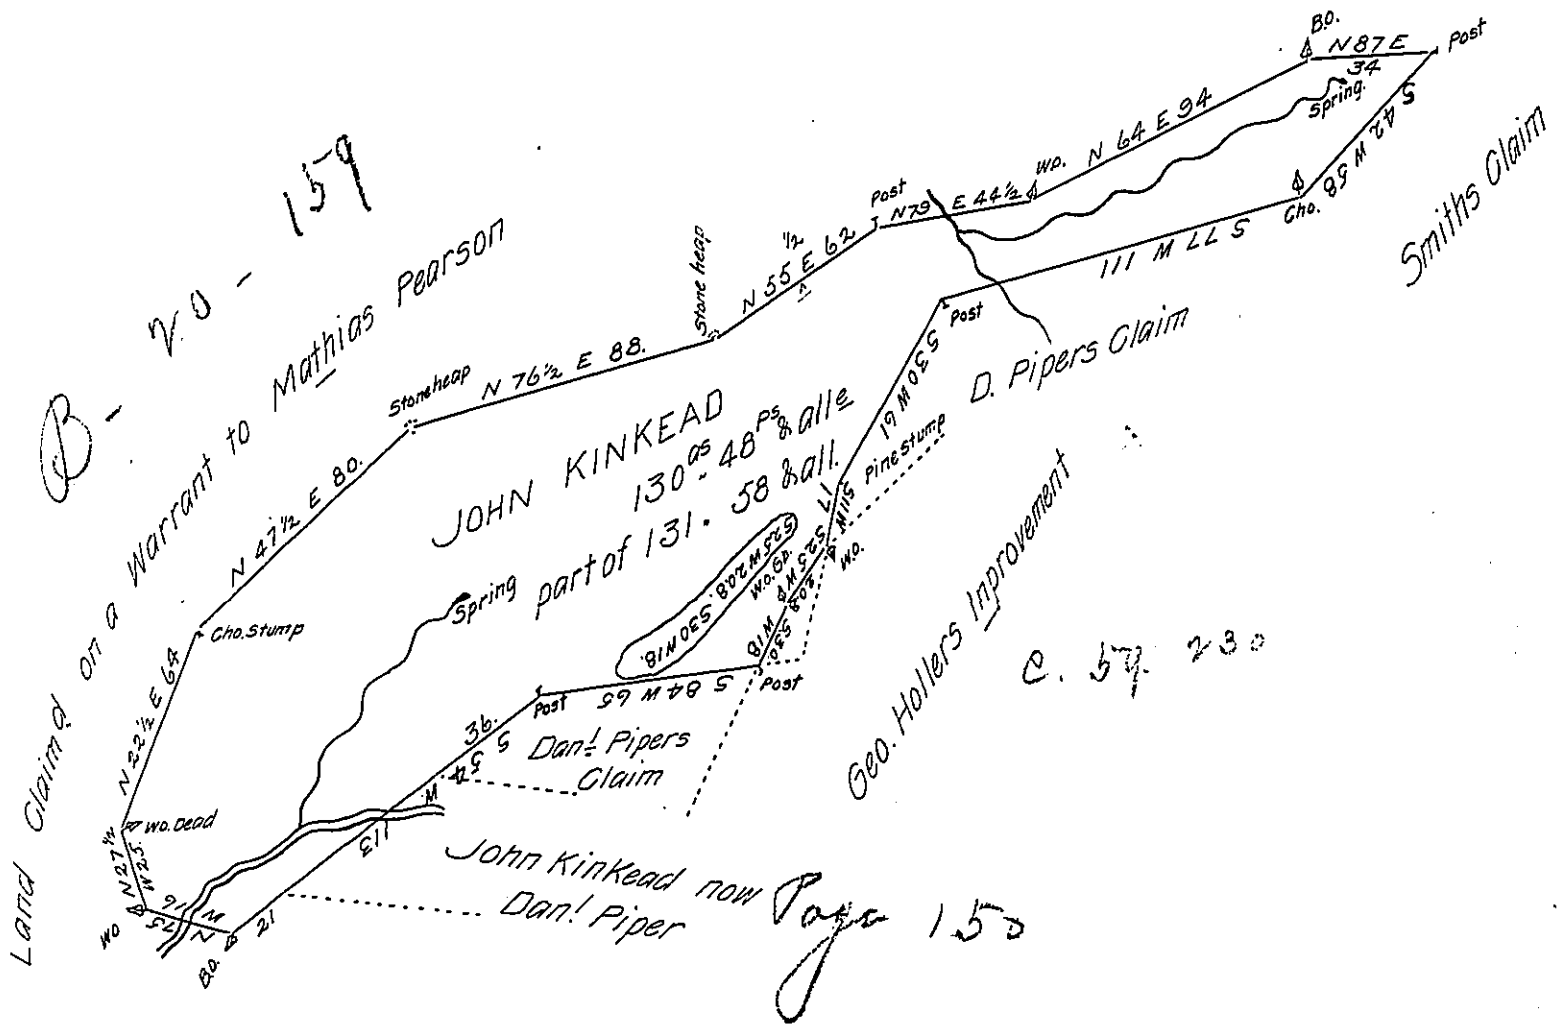

The Draught of a tract of Land Situate in Tyrone Township Cumberland County containing One hundred & thirty acres & forty Eight perches & allow.d of six P. Cent for Roads &c. It being part of a Larger tract Survey.d on an Order Granted to John Kin Kead Dated Sep.t 1st 1766. No. 1074. Survey.d & Divided off the 25th Day of Novem.r 1802.

Wm Ramsey D.S.

To Sam.l Cochran Esquire
Survey.r Gen.l of Pennsy.la

IN TESTIMONY that the above is a copy of the original remaining on file in the Department of Internal Affairs of Pennsylvania, made conformably to an Act of Assembly approved the 16th day of February, 1833, I have hereunto set my Hand and caused the Seal of said Department to be affixed at Harrisburg, this twentyeighth day of May 1906.

Secretary of Internal Affairs.