FORM No. 1.

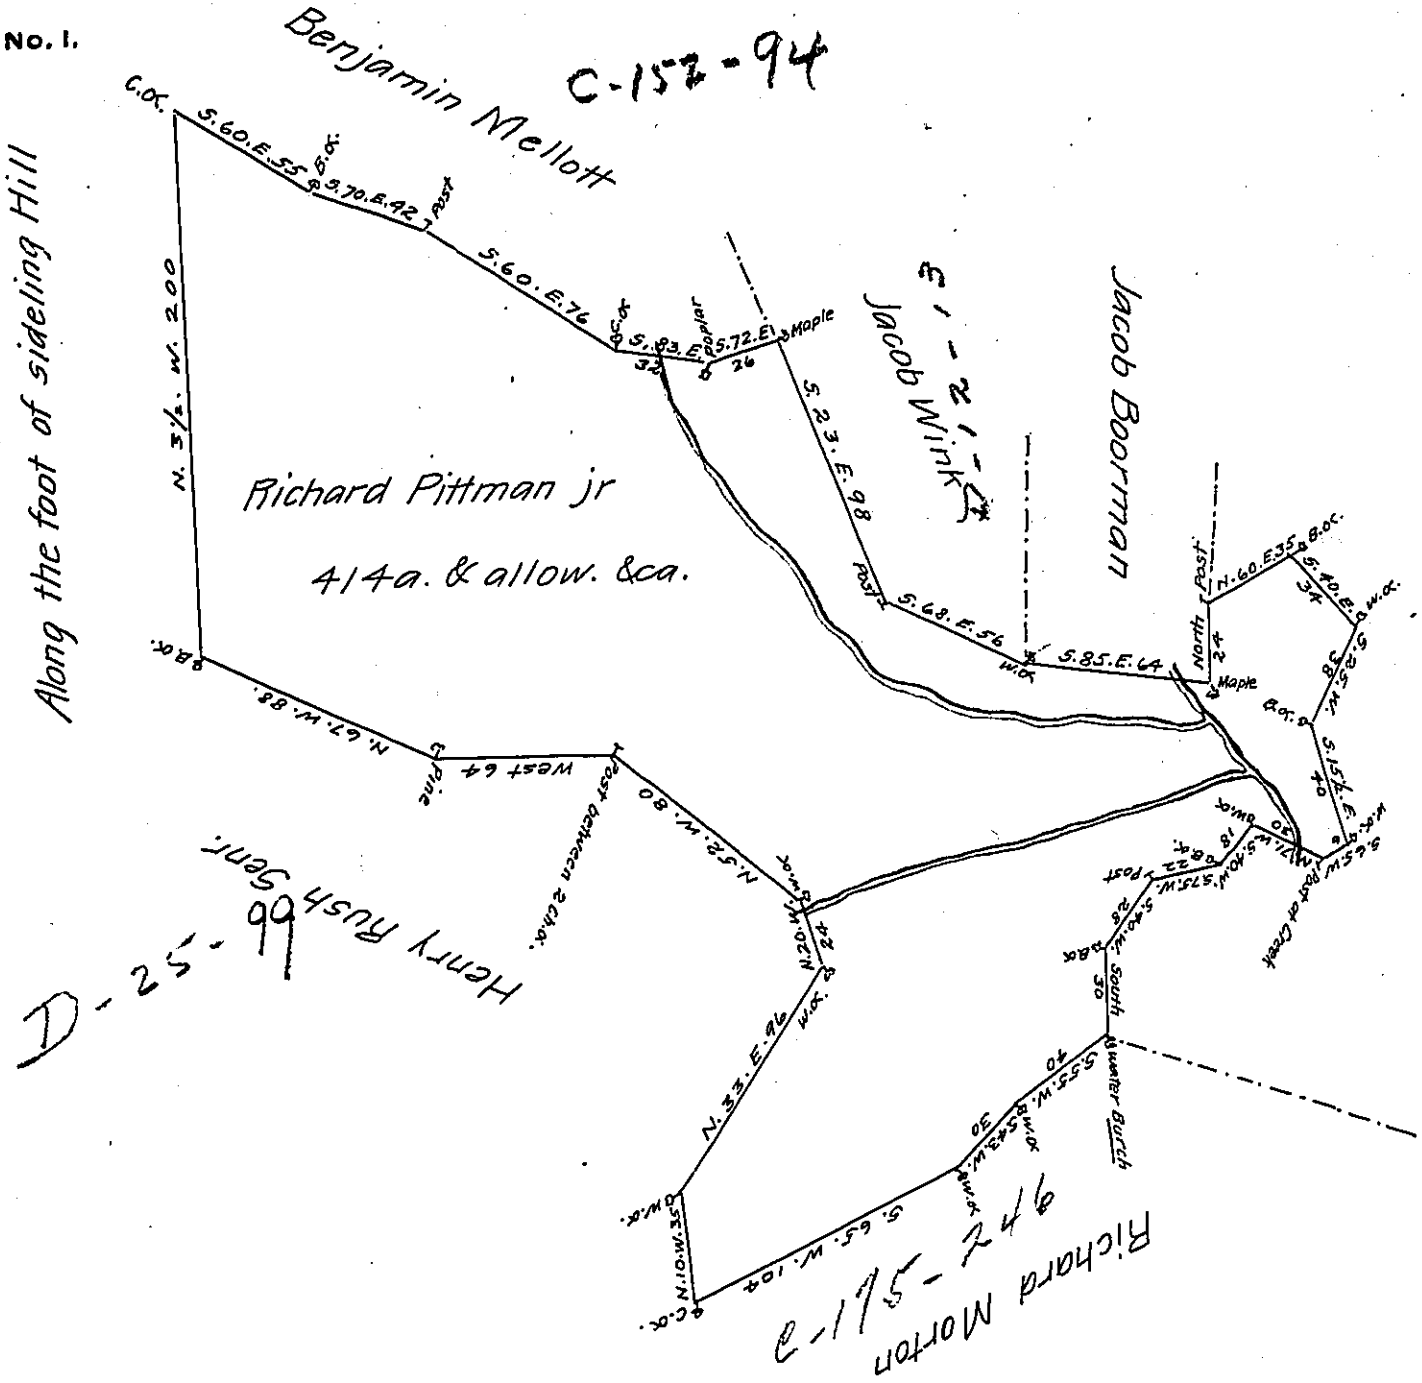

Draught of a Tract of Land situate in Belfast Township (formerly Bethel) in the County of Bedford on the East side of Sideling Hill Containing four hundred and fourteen Acres with the usual Allowance of six pr Cent for Roads &ca. Surveyed for Richard Pittman Junior the 8th. Day of November 1785 in pursuance of a Warrant Dated 11th. May 1785.

George Woods D.S.

To John Lukens Esqr. S.G.

IN TESTIMONY that the above is a copy of the original remaining on file in the Department of Internal Affairs of Pennsylvania, made conformably to an Act of Assembly approved the 16th day of February, 1833, I have hereunto set my Hand and caused the Seal of said Department to be affixed at Harrisburg, this twenty-sixth day of June 1906

Isaac B. Brown

Secretary of Internal Affairs.