FORM No. I.

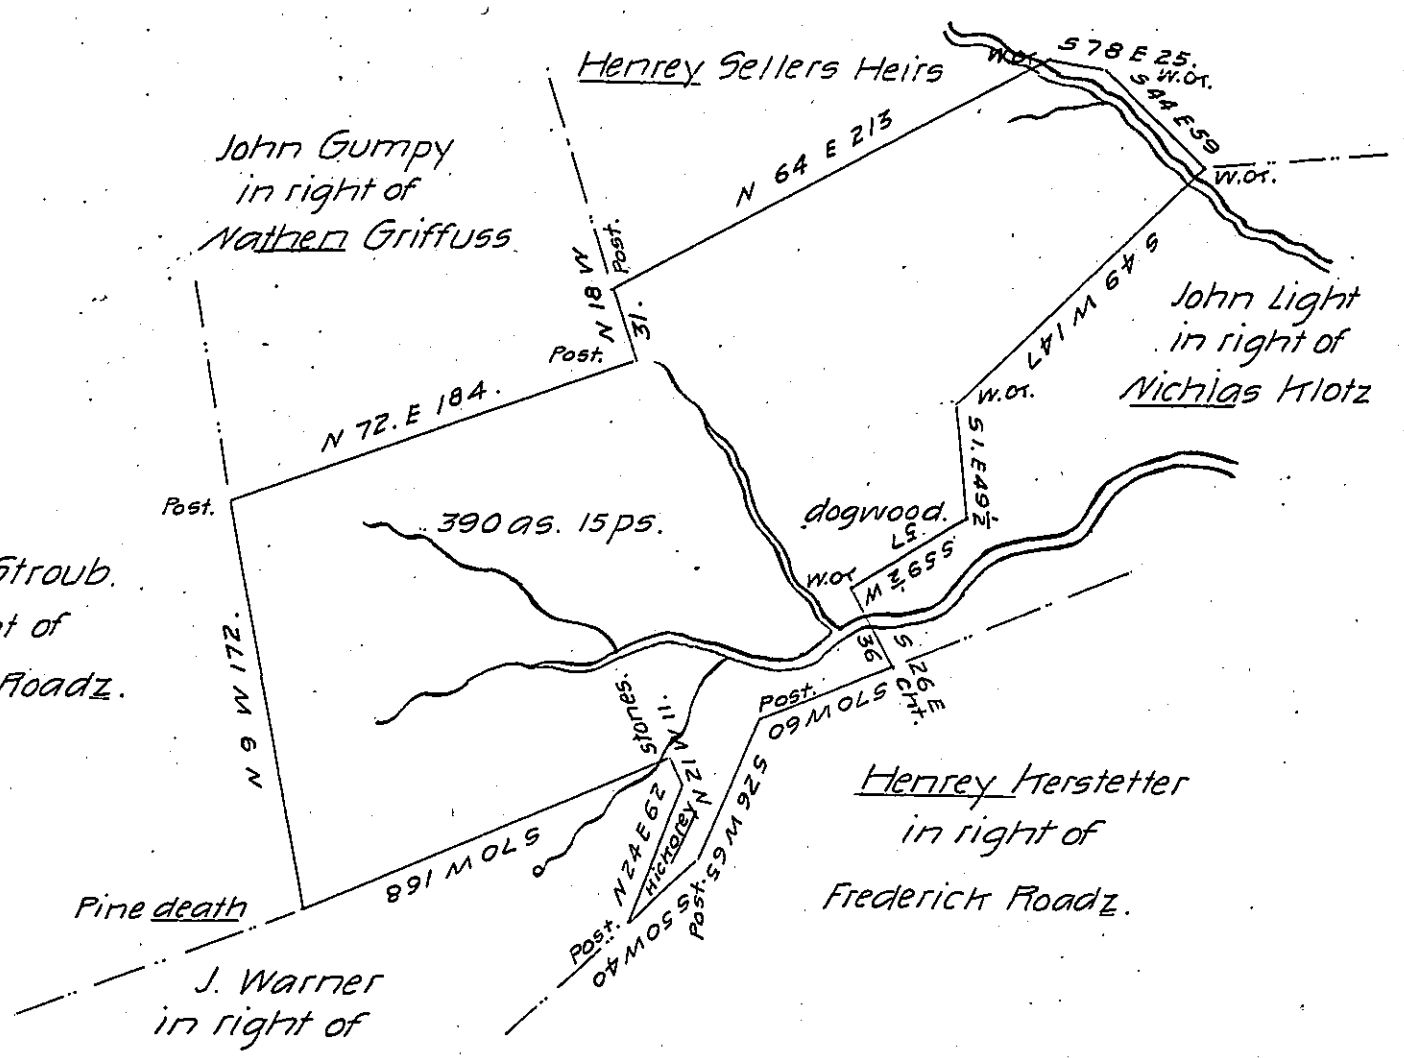

Draught of three hundred and minty acres and fifteen perches of land with six pr Cent for Roads &c. situate in Greenwood Township Juniata County surveyed April the 24th 1855 in persuance of an orter of resurvey dated the 6th day of March 1855 on two warrants granted to Samuel Osburn, one dated January the 14th 1774 the other dated March the 16th 1775 surveyed for Peter Herstetter adminstrador of Adam Herstetter dec.

Conrad Marhle — for

G W Jacobs C.S

To J. Porter Brawley Esqr.

Surveyor General of Penn—

IN TESTIMONY that the above is a copy of the original remaining on file in the Department of Internal Affairs of Pennsylvania, made conformably to an Act of Assembly approved the 16th day of February, 1833, I have hereunto set my Hand and caused the Seal of said Department to be affixed at Harrisburg, this twenty-third day of May 1906.

Isaac B. Brown

Secretary of Internal Affairs.