FORM No. I.

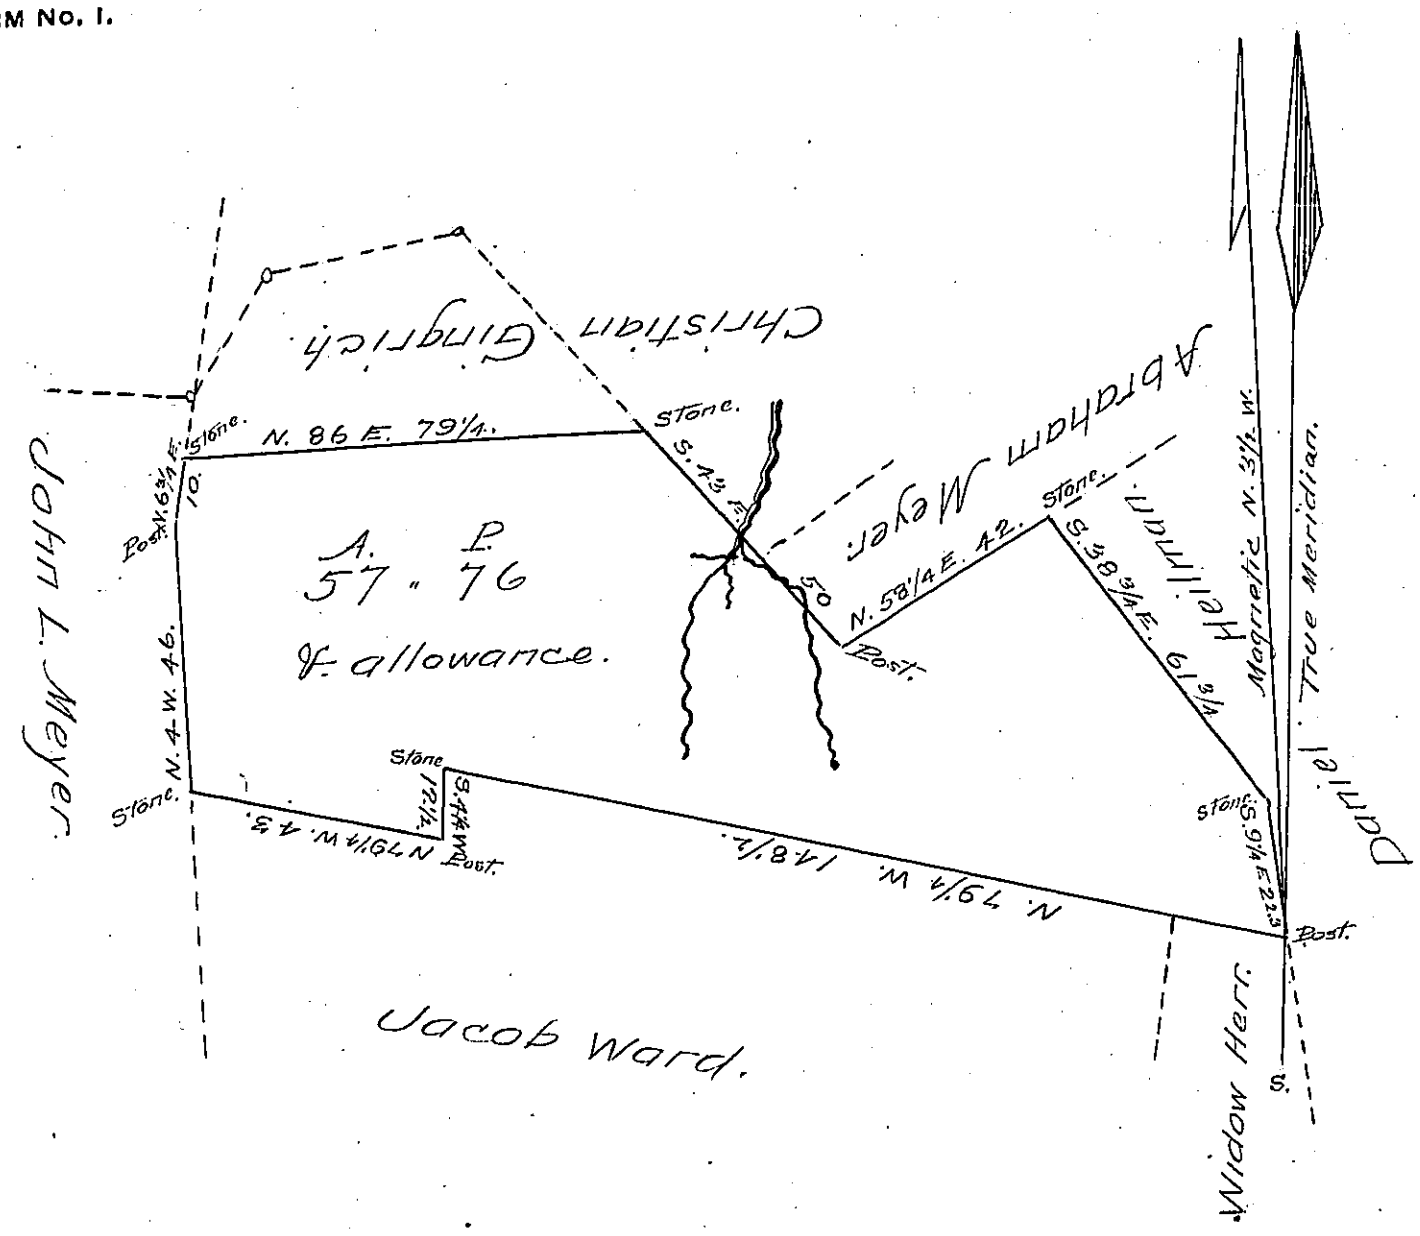

A Draft of a Tract of land Situate in North Annville Township Lebanon County Containing Fifty-Seven Acres and Seventy-six perches & allowance of Six per cent for Roads &c. Being part of 135½ acres & allowance. Surveyed on a Warrant dated the eleventh day of October A D. 1749 to Jacob Benedict

Surveyed September 18th. 1851 for Daniel Heilman.

Jo^n. Brunner
Deputy Surveyor of
Lebanon County

To J. Porter Brawley
Surveyor General of Pa.

IN TESTIMONY that the above is a copy of the original remaining on file in the Department of Internal Affairs of Pennsylvania, made conformably to an Act of Assembly approved the 16th day of February, 1833, I have hereunto set my Hand and caused the Seal of said Department to be affixed at Harrisburg, this Twenty ninth *day of* May *1906*

Secretary of Internal Affairs.