FORM No. I.

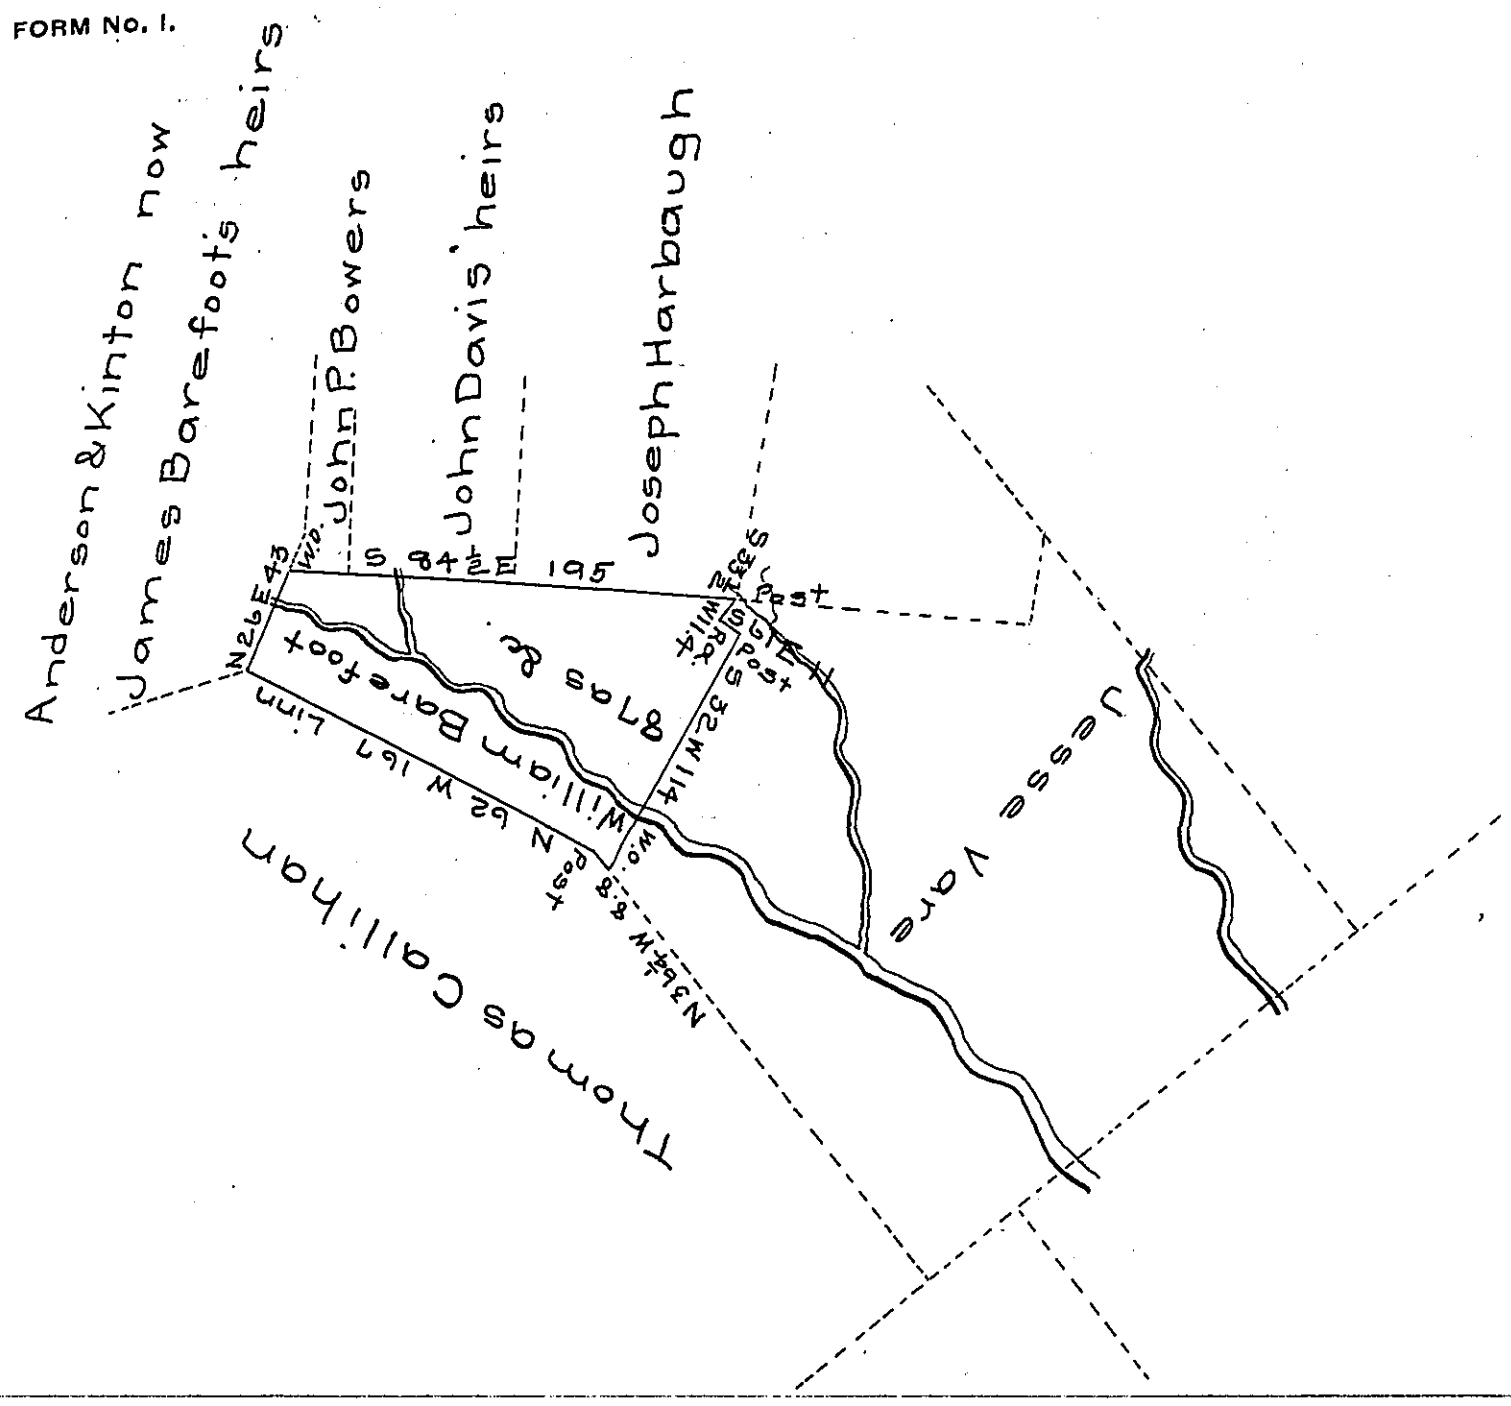

Situate in St. Clair township Bedford county containing 87 acres & allowance of 6 per cent for roads &c. surveyed by M. Reed Esq. the 14th & 15th of January 1842 being part of a tract that originally contained 390 acres & allowance surveyed in pursuance of a warrant granted in the name of James Mease dated the 3rd of June 1763. To be patented to William Barefoot January 22nd 1853.

To J. Porter Brawley Esq. S.G. Daniel Sams C.S.

N.B. William Barefoot is in possession of the above 87 as. & I believe has the legal title to it

Daniel Sams

IN TESTIMONY that the above is a copy of the original remaining on file in the Department of Internal Affairs of Pennsylvania, made conformably to an Act of Assembly approved the 16th day of February, 1833, I have hereunto set my Hand and caused the Seal of said Department to be affixed at Harrisburg, this sixteenth *day of* April *1906*

Isaac D. Lamberton

Secretary of Internal Affairs.