FORM No. I.

125

H52-11

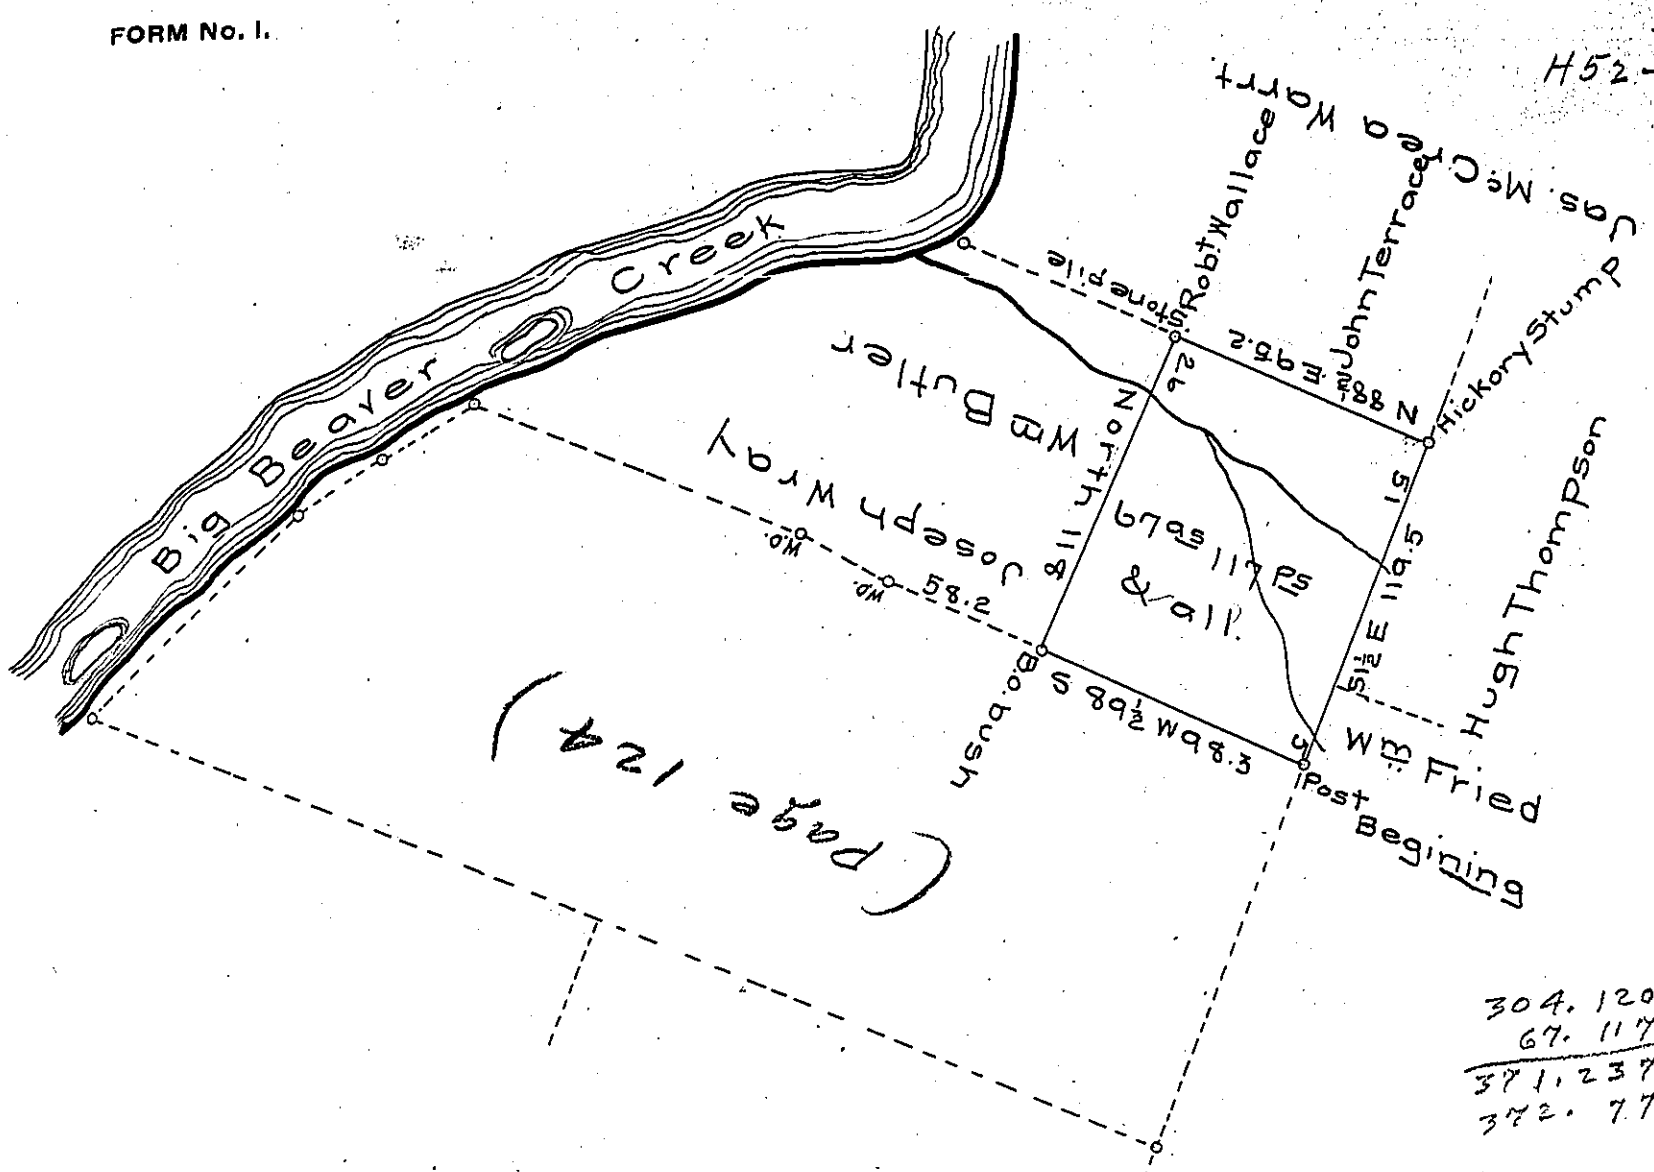

The above diagram represents the out lines with one division line of the warrant survey of John McCrea that part represented by black lines was resurveyed July 26th 1853 and contains 67 acres 117 perches & allowance of 6 per cent. the whole tract was surveyed in pursuance of a warrant granted to John McCrea for 400 acres, dated the 14th day of April 1792 situate in Big Beaver township on the west side of Big Beaver Creek.

To the Hon. J. Porter Brawley
Surveyor General Pa.

Azariah Wynn C.S.

139.6
119.5
259.1

NOTE: the above 67 acres 117 perches is the same piece or parcel of land convey'd by David & Mary Ingram to Abraham Fried by their deed dated the second day of August 1847 and stated in said deed to have been patented under the James McCrea warrant but is found as above stated within the John McCrea warrant survey.

A. Wynn C.S.

IN TESTIMONY that the above is a copy of the original remaining on file in the Department of Internal Affairs of Pennsylvania, made conformably to an Act of Assembly approved the 16th day of February, 1833, I have hereunto set my Hand and caused the Seal of said Department to be affixed at Harrisburg, this twenty-fifth *day of* April *1906*

Isaac B. Brown

Secretary of Internal Affairs