FORM No. I.

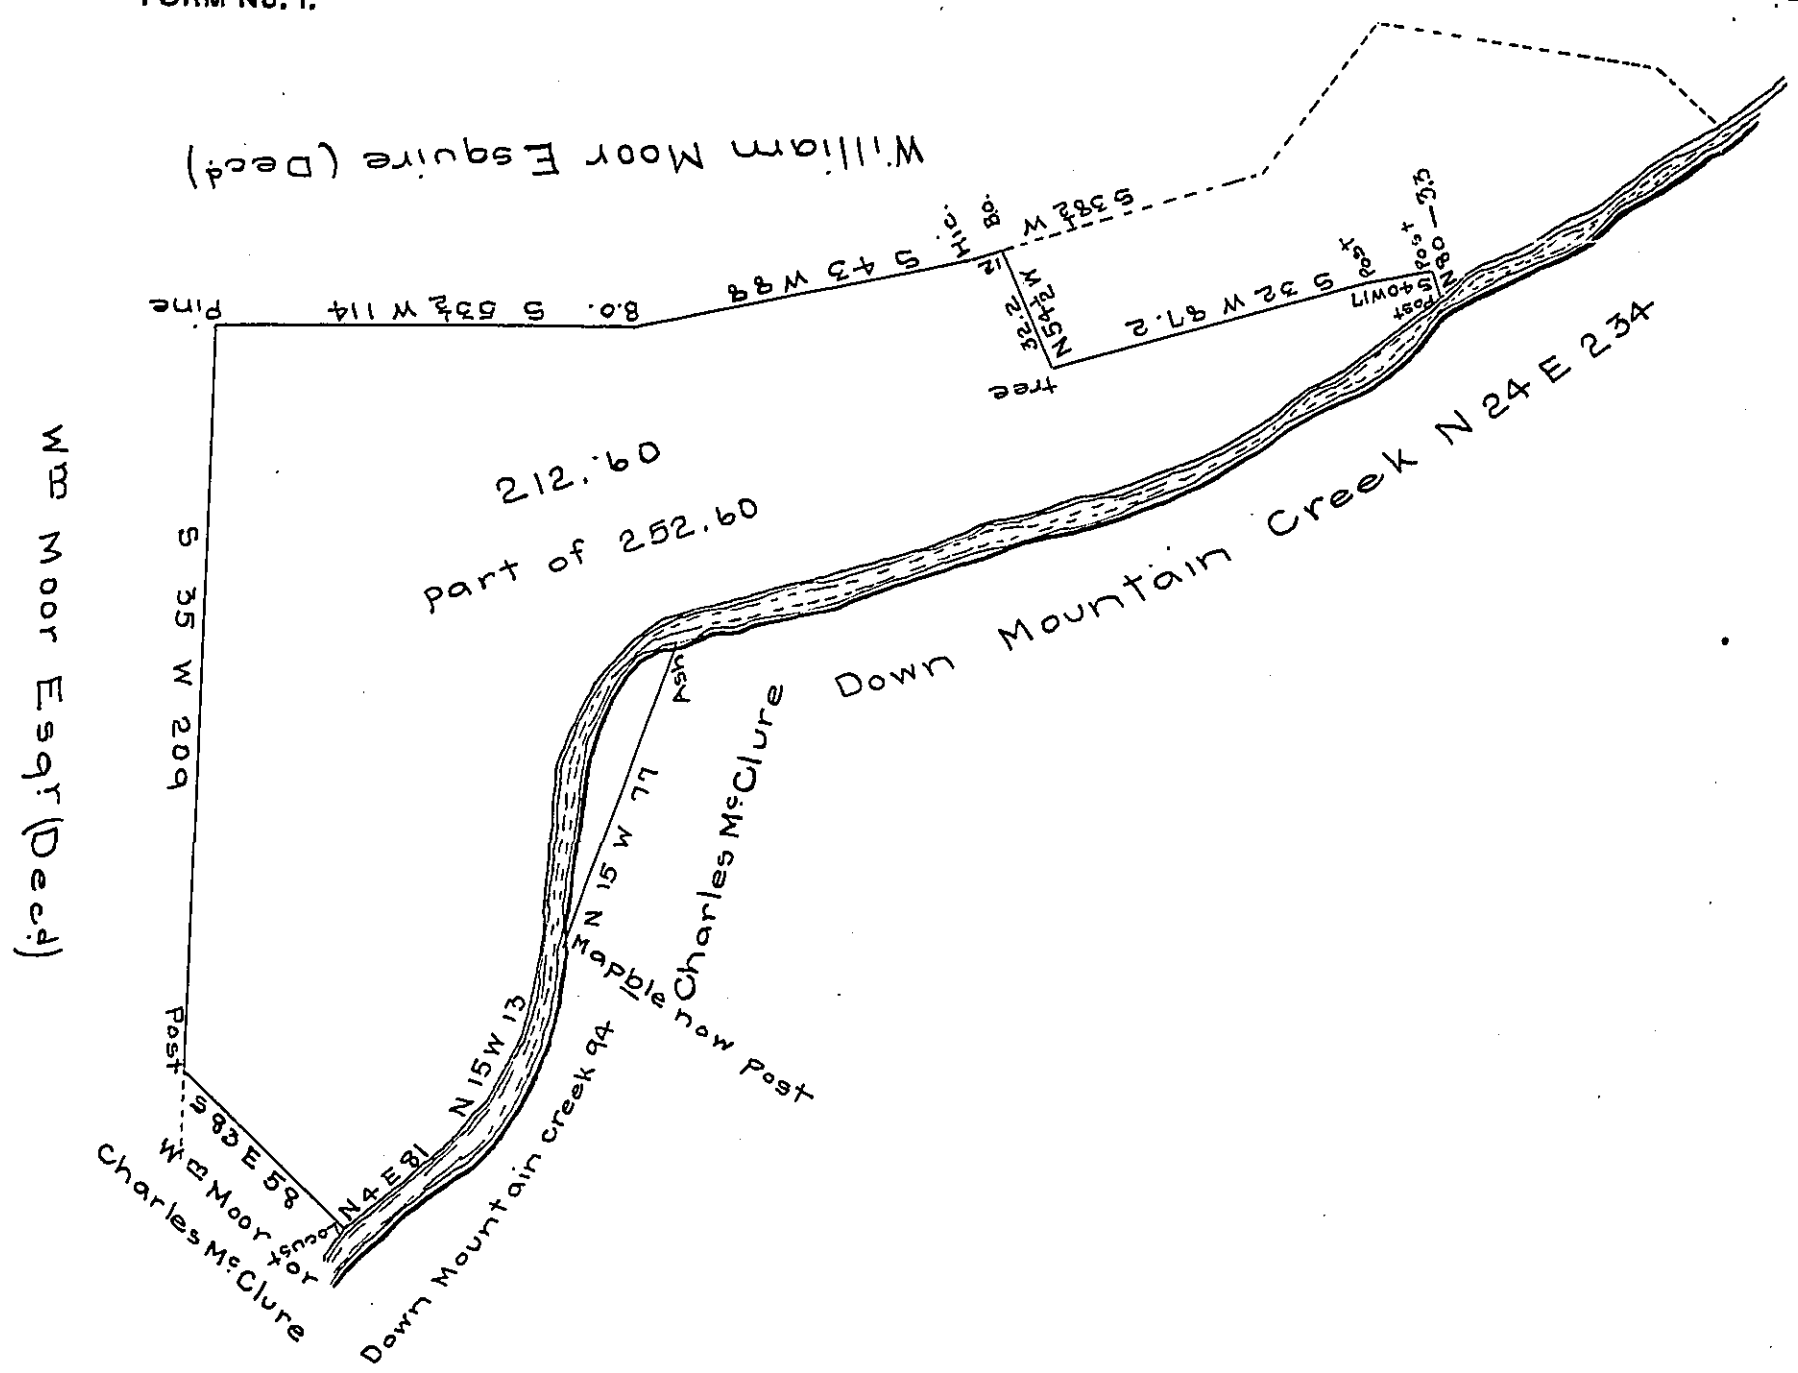

The draft of a tract of land situate in Middleton township Cumberland county containing two hundred & twelve acres & 60 perches & allowance &c. It being part of a larger tract surveyed on a warrant granted to James Long dated the 24th of May 1753 Surveyed & divided off the 23rd of April 1805 for Geo. Reighter & Jacob Job.

To Saml Cochran Esquire
Surveyor Genl of Pennsylva.

Wm Ramsey D.S.

IN TESTIMONY that the above is a copy of the original remaining on file in the Department of Internal Affairs of Pennsylvania, made conformably to an Act of Assembly approved the 16th day of February, 1833, I have hereunto set my Hand and caused the Seal of said Department to be affixed at Harrisburg, this first *day of* March *1906*

Isaac B. Brown

Secretary of Internal Affairs.