FORM No. I.

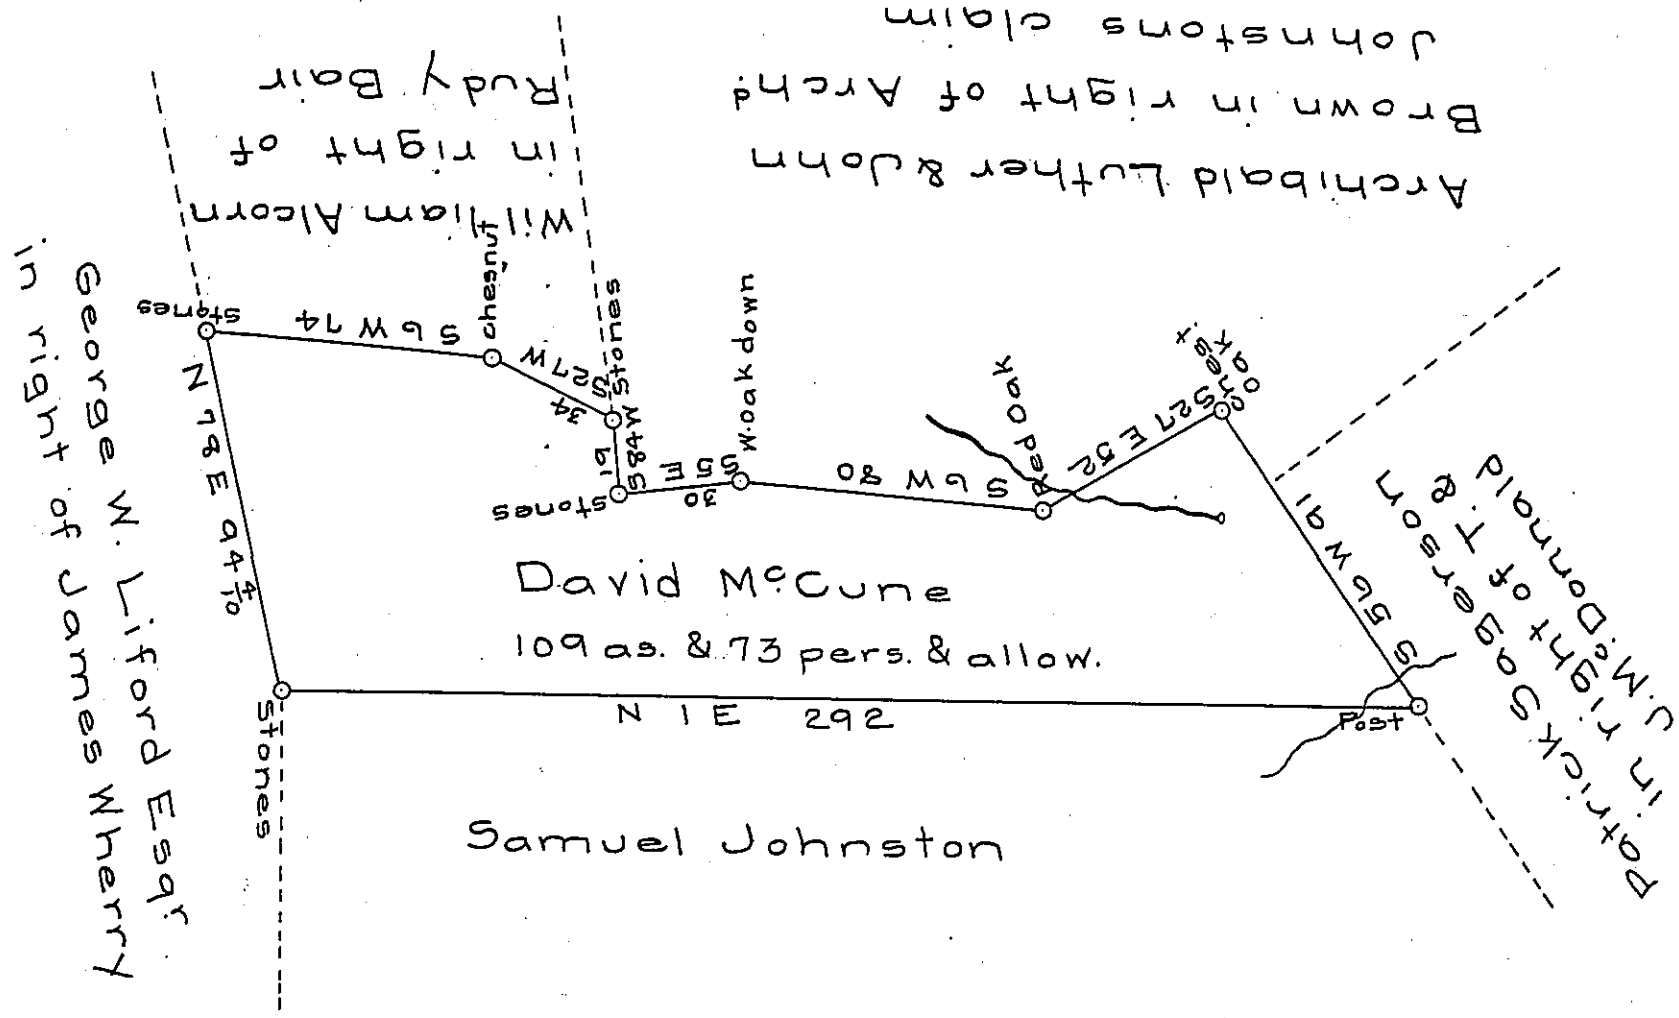

Surveyed October 7th 1853 to David McCune the above described tract of land situate in Wheatfieald township Indiana County containing one hundred and nine acres and seventy three perches and allowance of six per cent for roads &c. including an improvement made subsequent to 28th day of March 1814 in pursuance of a warrant dated first day of October A.D. 1853.

Thompson McCrea
County Surveyor

J. Porter Brawley Esqr
Surveyor General

IN TESTIMONY that the above is a copy of the original remaining on file in the Department of Internal Affairs of Pennsylvania, made conformably to an Act of Assembly approved the 16th day of February, 1833, I have hereunto set my Hand and caused the Seal of said Department to be affixed at Harrisburg, this seventh *day of* May *1906*

Isaac B. Brown
Secretary of Internal Affairs.