FORM No. I.

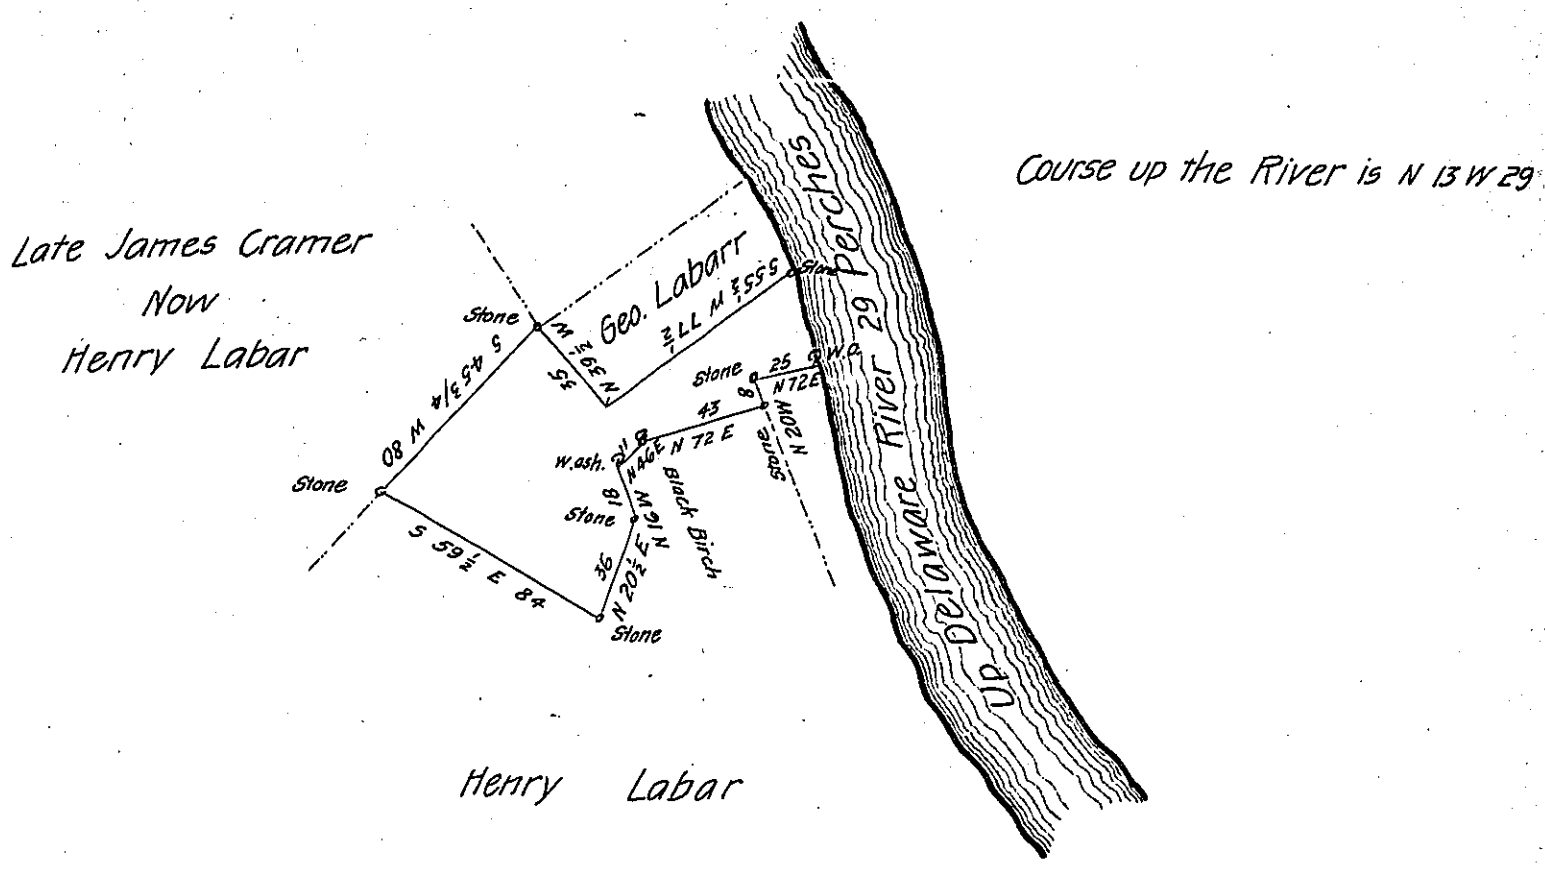

A Draft of a tract of Land Situate in Upper Mount Bethel township Northampton County containing thirty six Acres thirty five perches and the allowance of six P. Cent &c.a being part of 297 Acres & allowance Surveyed to Thomas Quick by Warrant dated the 11th May 1753 Surveyed the 16-Nov.r 1815 for Simeon Hart and Eleazer Brothwel

Geo. Palmer D. S.

To Richard T. Leech Esquire

Surveyor General.

IN TESTIMONY that the above is a copy of the original remaining on file in the Department of Internal Affairs of Pennsylvania, made conformably to an Act of Assembly approved the 16th day of February, 1833, I have hereunto set my Hand and caused the Seal of said Department to be affixed at Harrisburg, this twenty third *day of* May *1906*

Secretary of Internal Affairs.